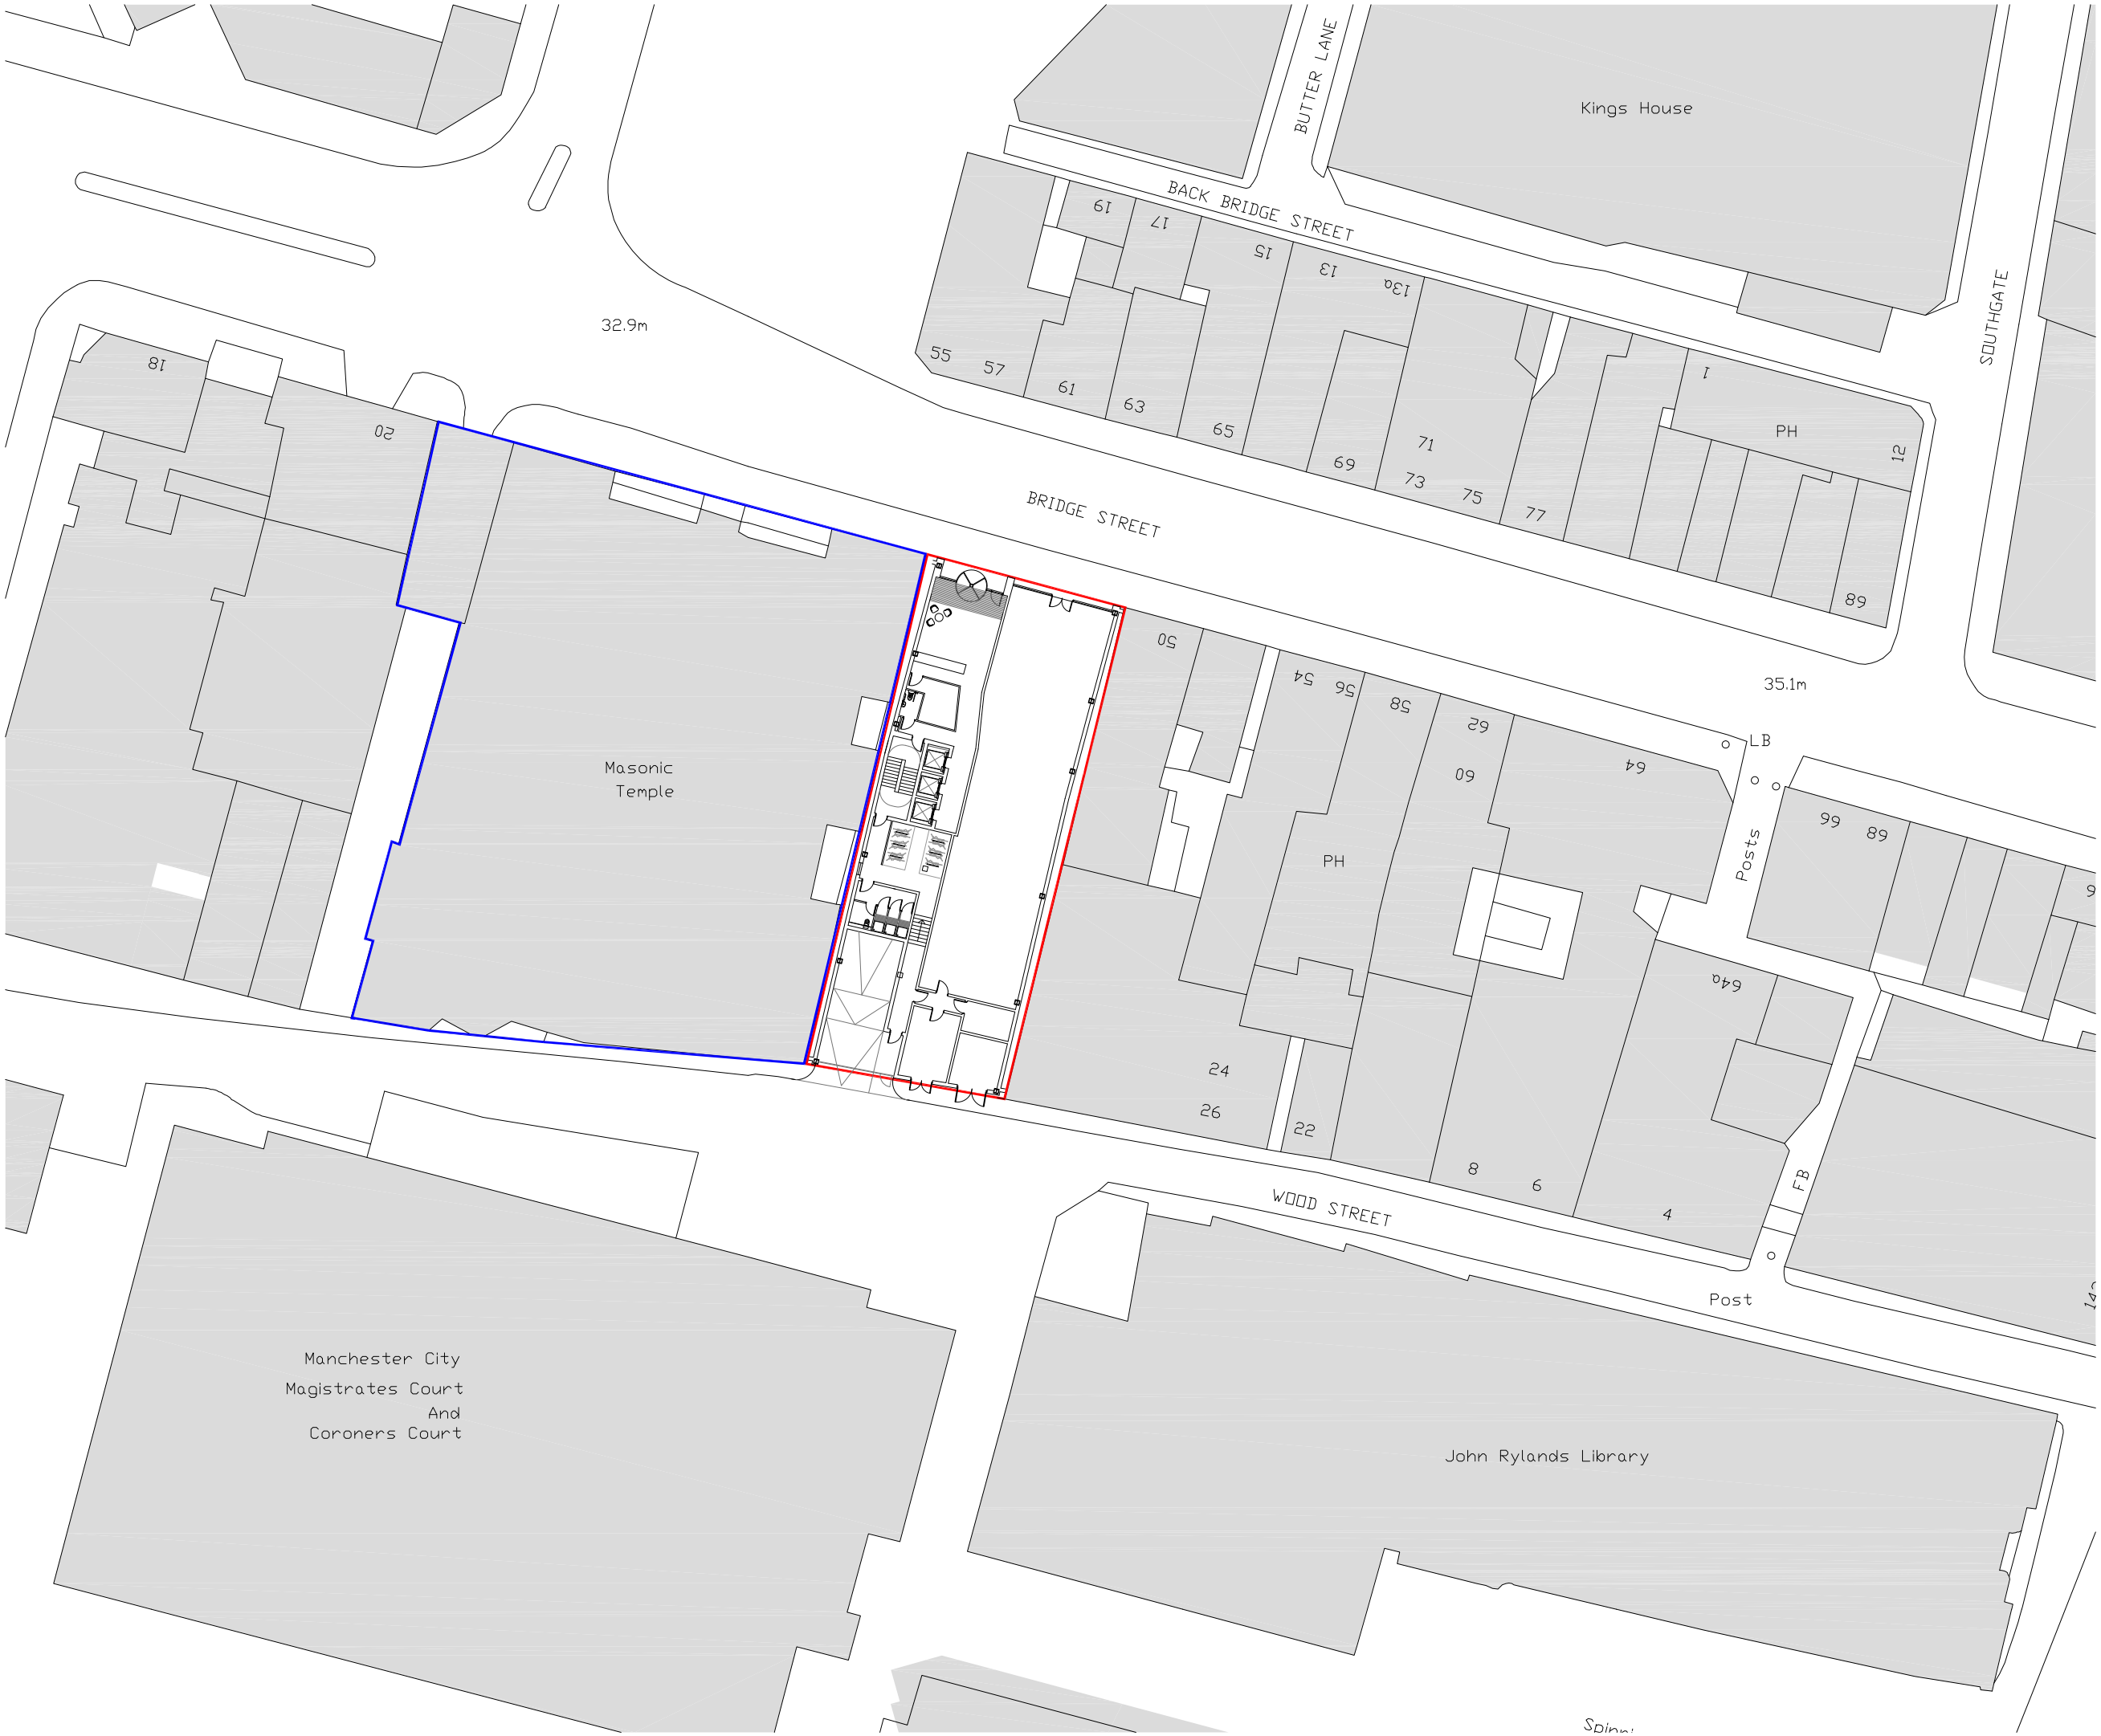

Rev	Description	Date	Dr by	App by
original by		date created		approved by
TL		19/10/16		DM

AHR

client
Vision Developments

project
Manchester Hall
Bridge Street, Manchester

drawing
Site Plan

project number		scale	
2011.00700.001		1:500	@A3
drawing number	rev	issue status	
PL(00)002	-	Planning	

This drawing is to be read in conjunction with all related drawings. All dimensions must be checked and verified on site before commencing any work or producing shop drawings. The originator should be notified immediately of any discrepancy.
This drawing is copyright and remains the property of AHR.