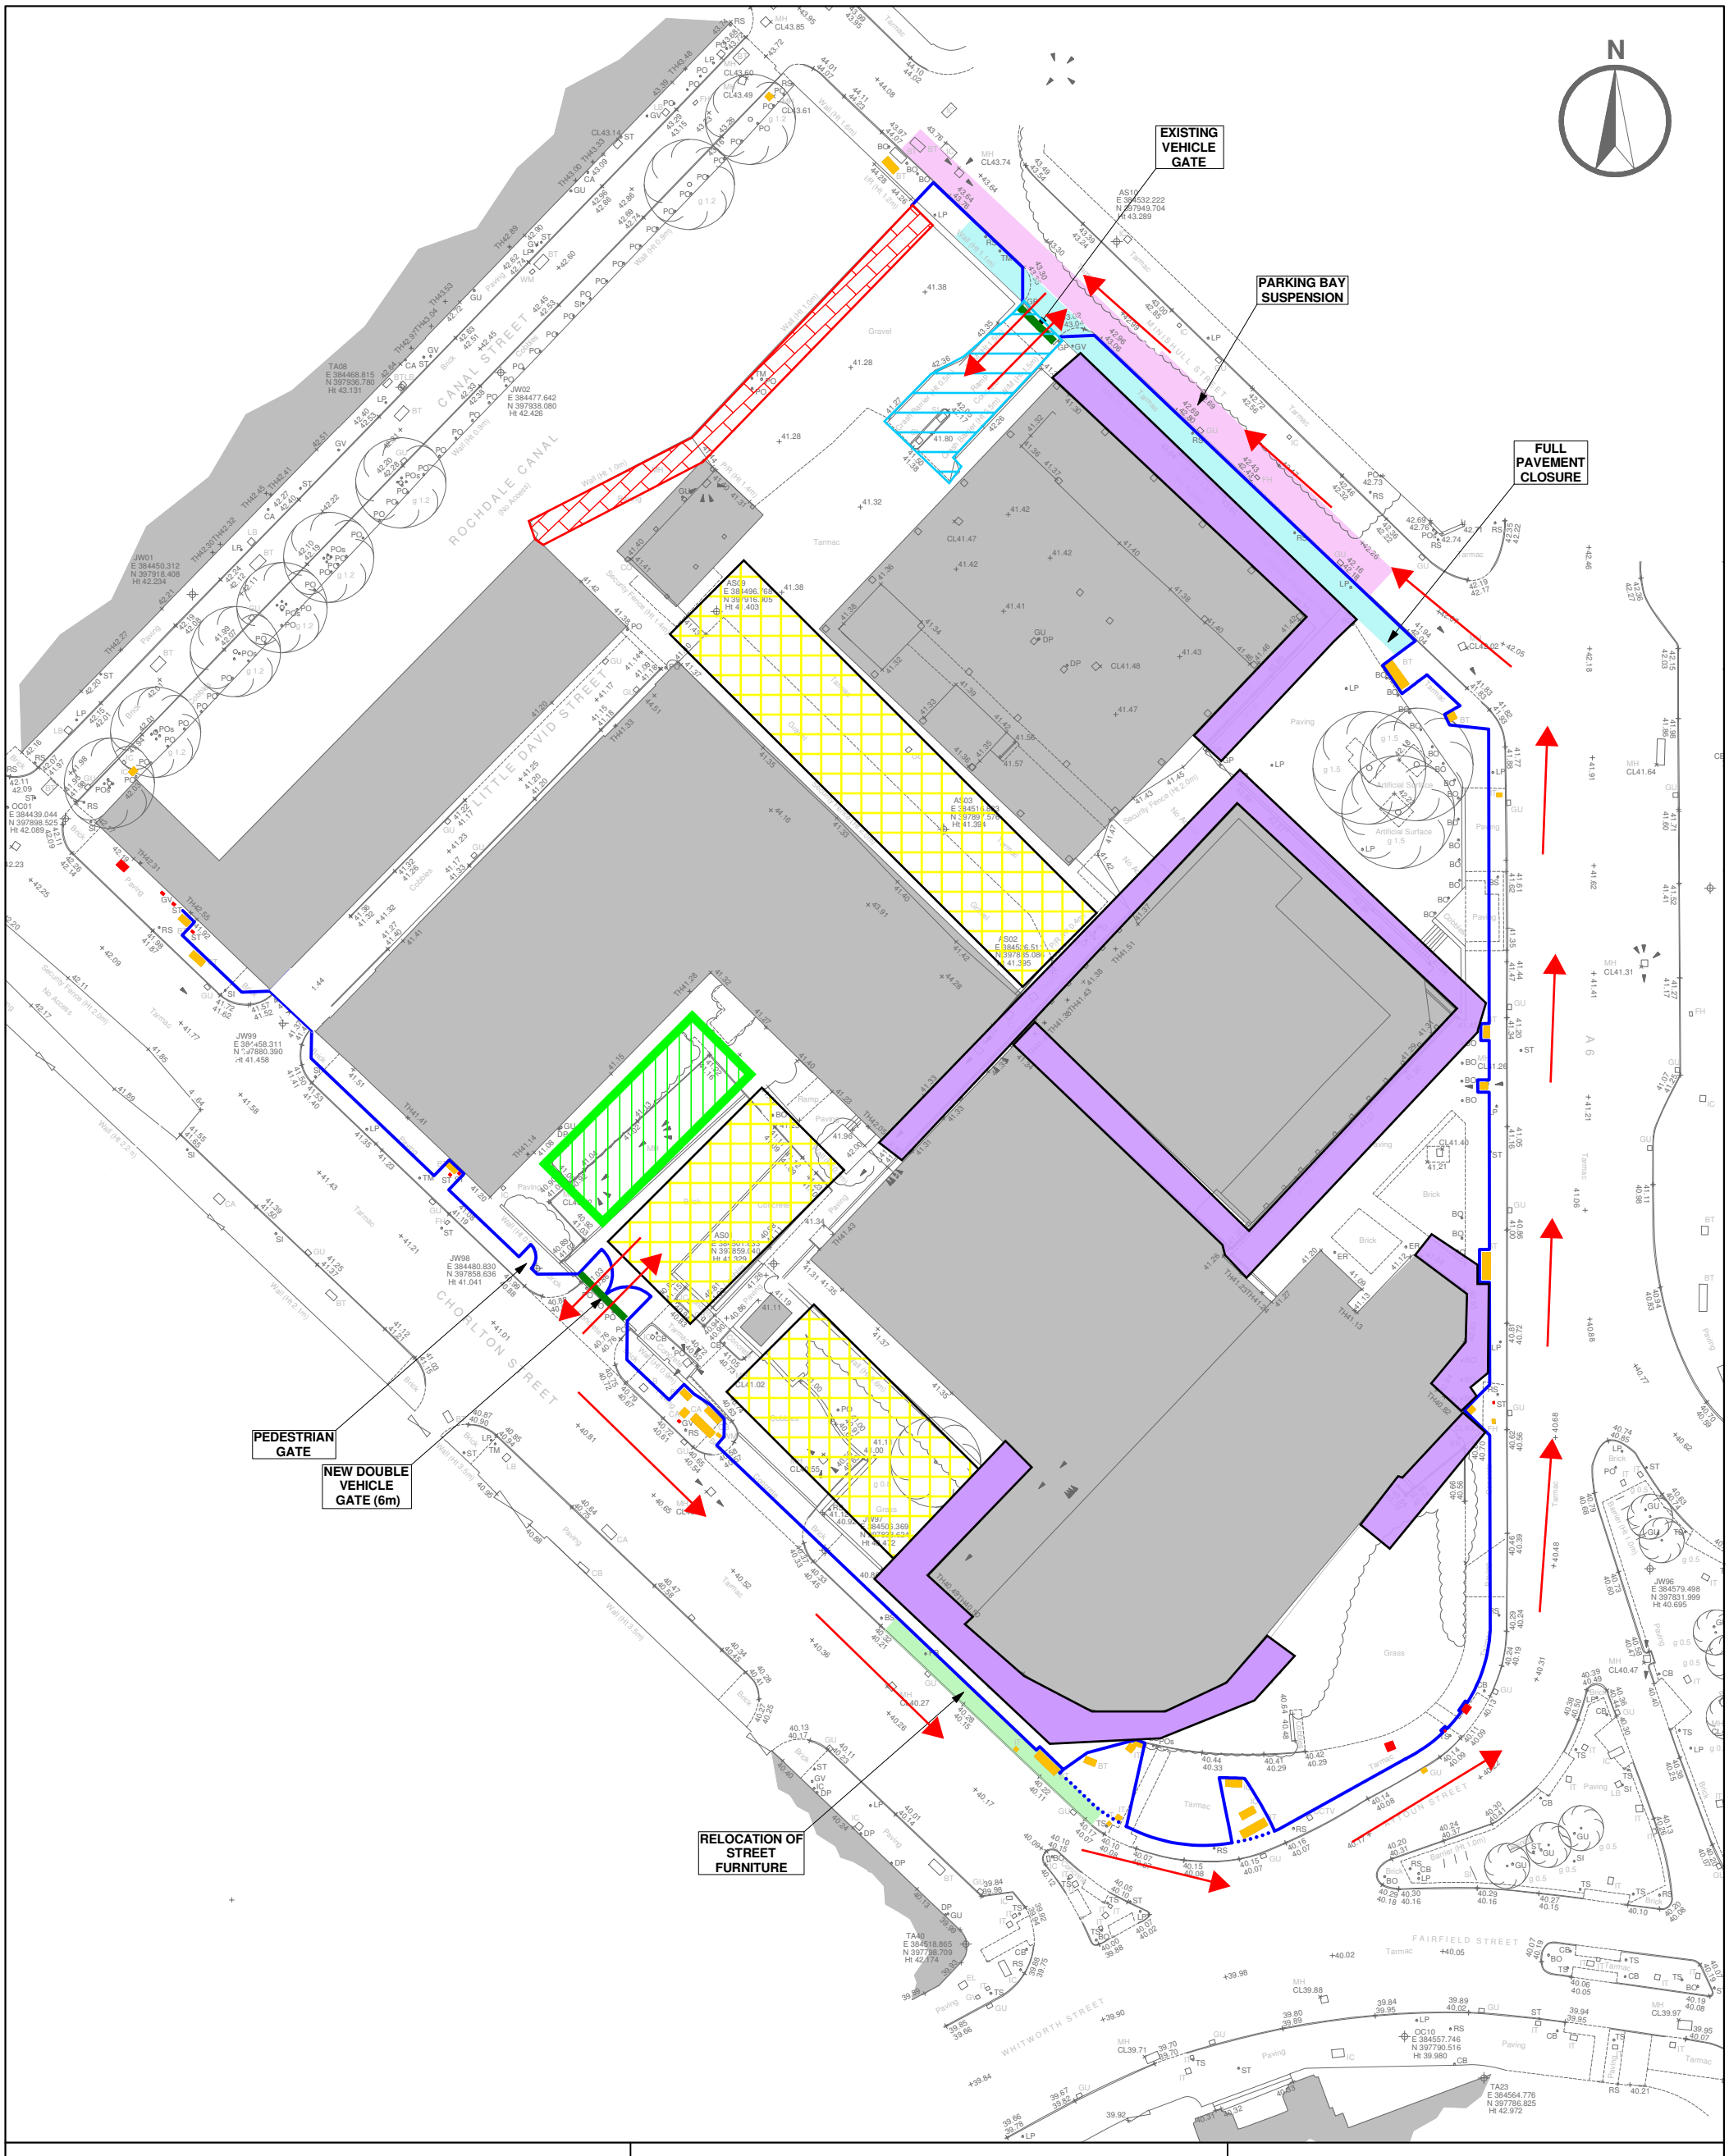

LEGEND

- SERVICE COVERS AS PER TOPO
- SERVICE COVERS MISSING AS PER GOOGLE MAPS
- RELOCATION OF STREET FURNITURE (CYCLE RACKS, ETC)
- PARKING BAY SUSPENSION
- FULL PAVEMENT CLOSURE

- VEHICULAR MOVEMENT
- VEHICLE ACCESS / EGRESS
- 3M STRUCTUAL HOARDING
- CONTRACTORS WELFARE
- 2M EXCLUSION ZONE - CANAL PROTECTION
- RAMP TO BE REMOVED AND REINSTALLED
- MATERIAL COMPOUNDS
- SCAFFOLD ZONES

DRAWINGS INDICATIVE & FOR INFORMATION PURPOSES ONLY

Mount Anvil
140 Aldersgate Street
London, EC1A 4HY
020 7776 1800
info@mount-anvil.com
www.mount-anvil.com

KAMPUS MANCHESTER
PROJECT

DEMOLITION LOGISITICS

AW	04-01-17	04-01-17
DRAWN BY	ISSUED	DATE OF FIRST ISSUE
KM-SK-001	1:550	00
DRAWING No.	SCALE@A3	REVISION