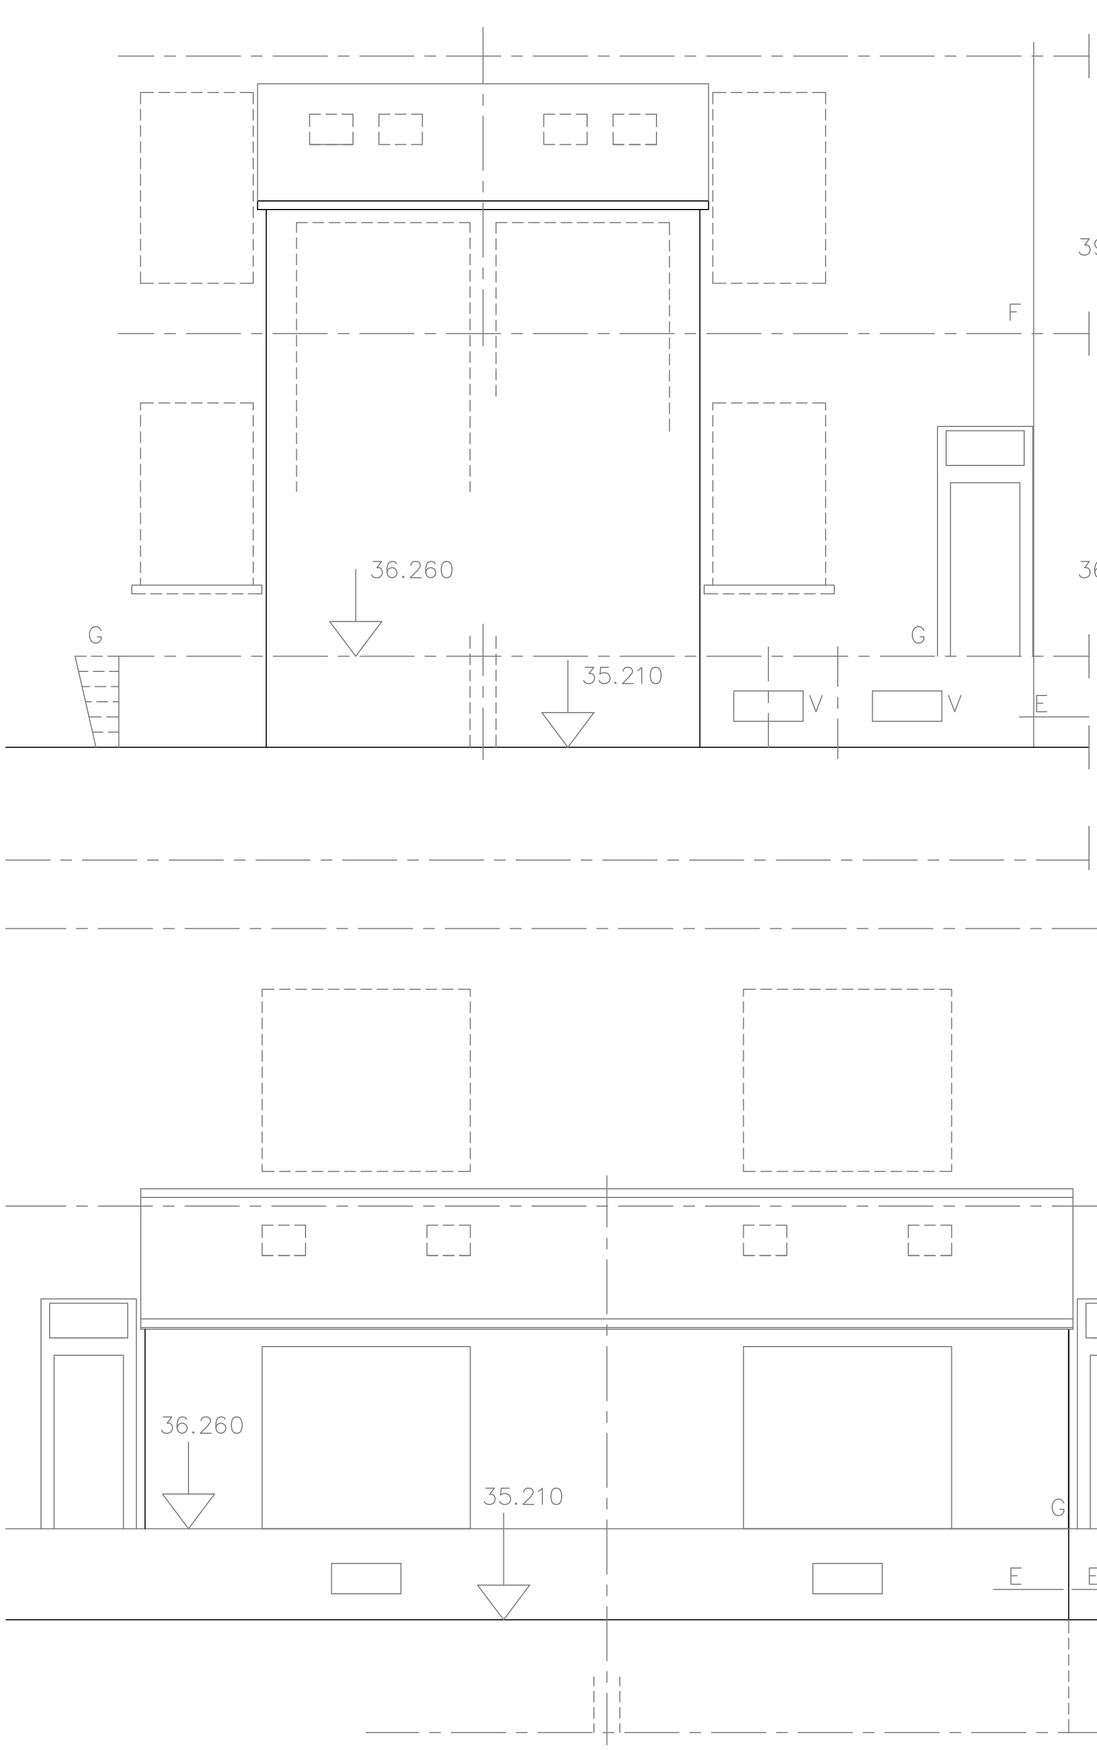

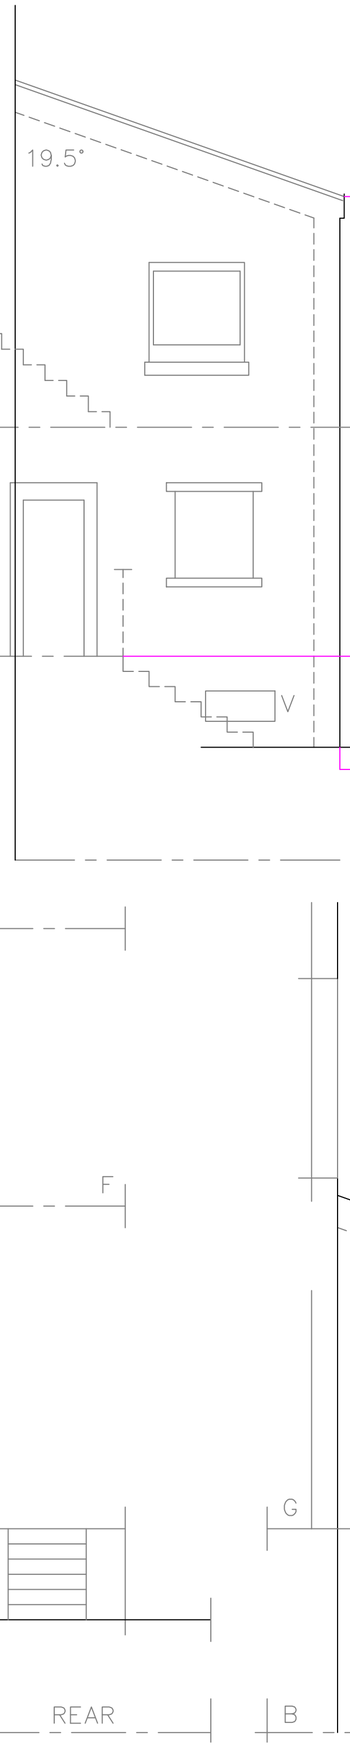

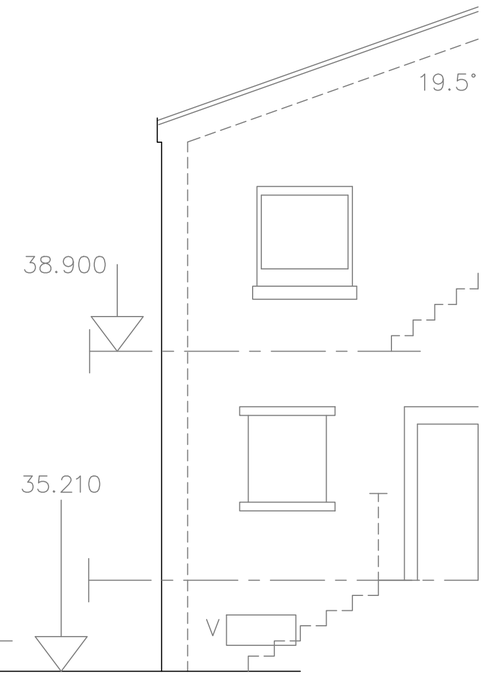

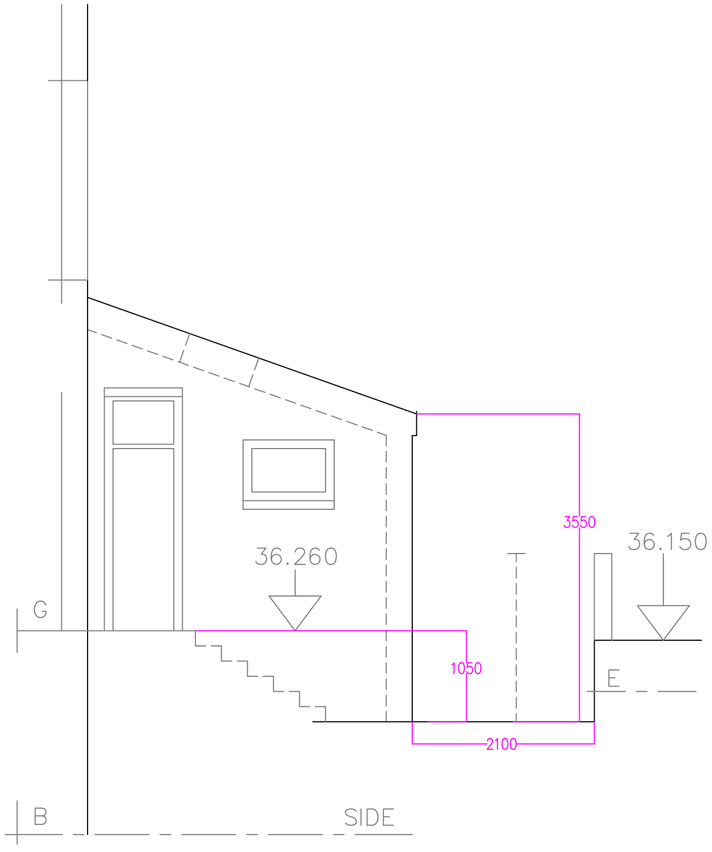

ANDREW GREEN MA

CLIENT:
WHITWORTH PARK MANSIONS LIMITED

TITLE:
REAR ELEVATIONS
WHITWORTH PARK MANSIONS
MOSS LANE EAST, MANCHESTER M14 4LU

SCALE AT A2:	DATE:	CHECKED:
1:100	28/11/2016	
PROJECT NO: WPM	DRAWING NO: TM7	REVISION: