Construction (Design and Management) Regulations 2015

Designer Considerations

YMP Limited's duty on this project is that of "Designer" as defined by Regulation 9, and have avoided foreseeable risks to those involved in the construction and future use of the structure and in so doing eliminated hazards (so far as is reasonably practical, taking account of other design considerations) and reduced risks associated with those hazards.
The Designer has provided adequate information about any significant risks associated with the design and co-ordinated the work with others in order to improve the way in which risks are managed and controlled.
The associated risks are restricted to site or project specific risks and as such are not considered as a complete and final list of all hazards that may exist

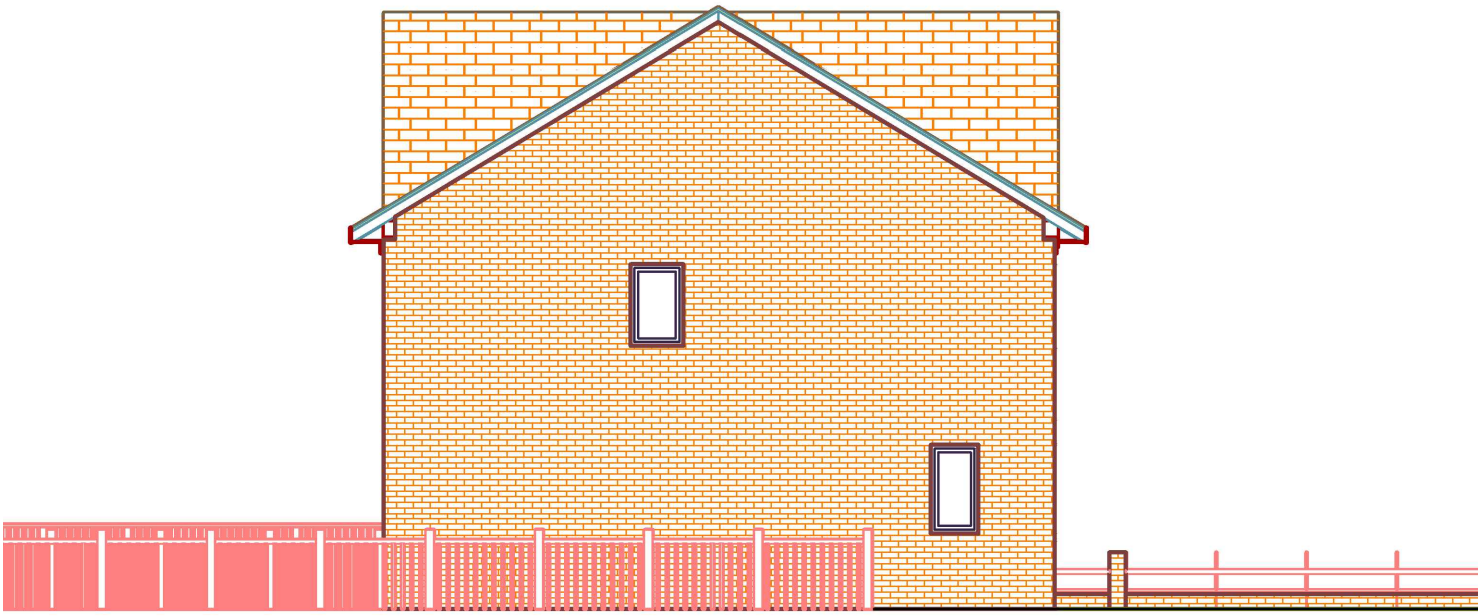

Rev X: XXXX
revision:

XX/XX/XX XXX
date:

client:	project:	drawing:
Mr Xuezhi Tao Miss Qiuling Zhang	15 Dysart Street, M11 3BG house extension	Existing Right Side Elevation

project no:	drawing no:	revision:	drawn:	checked:	date:	scale @ A4
					02/01/17	1:100