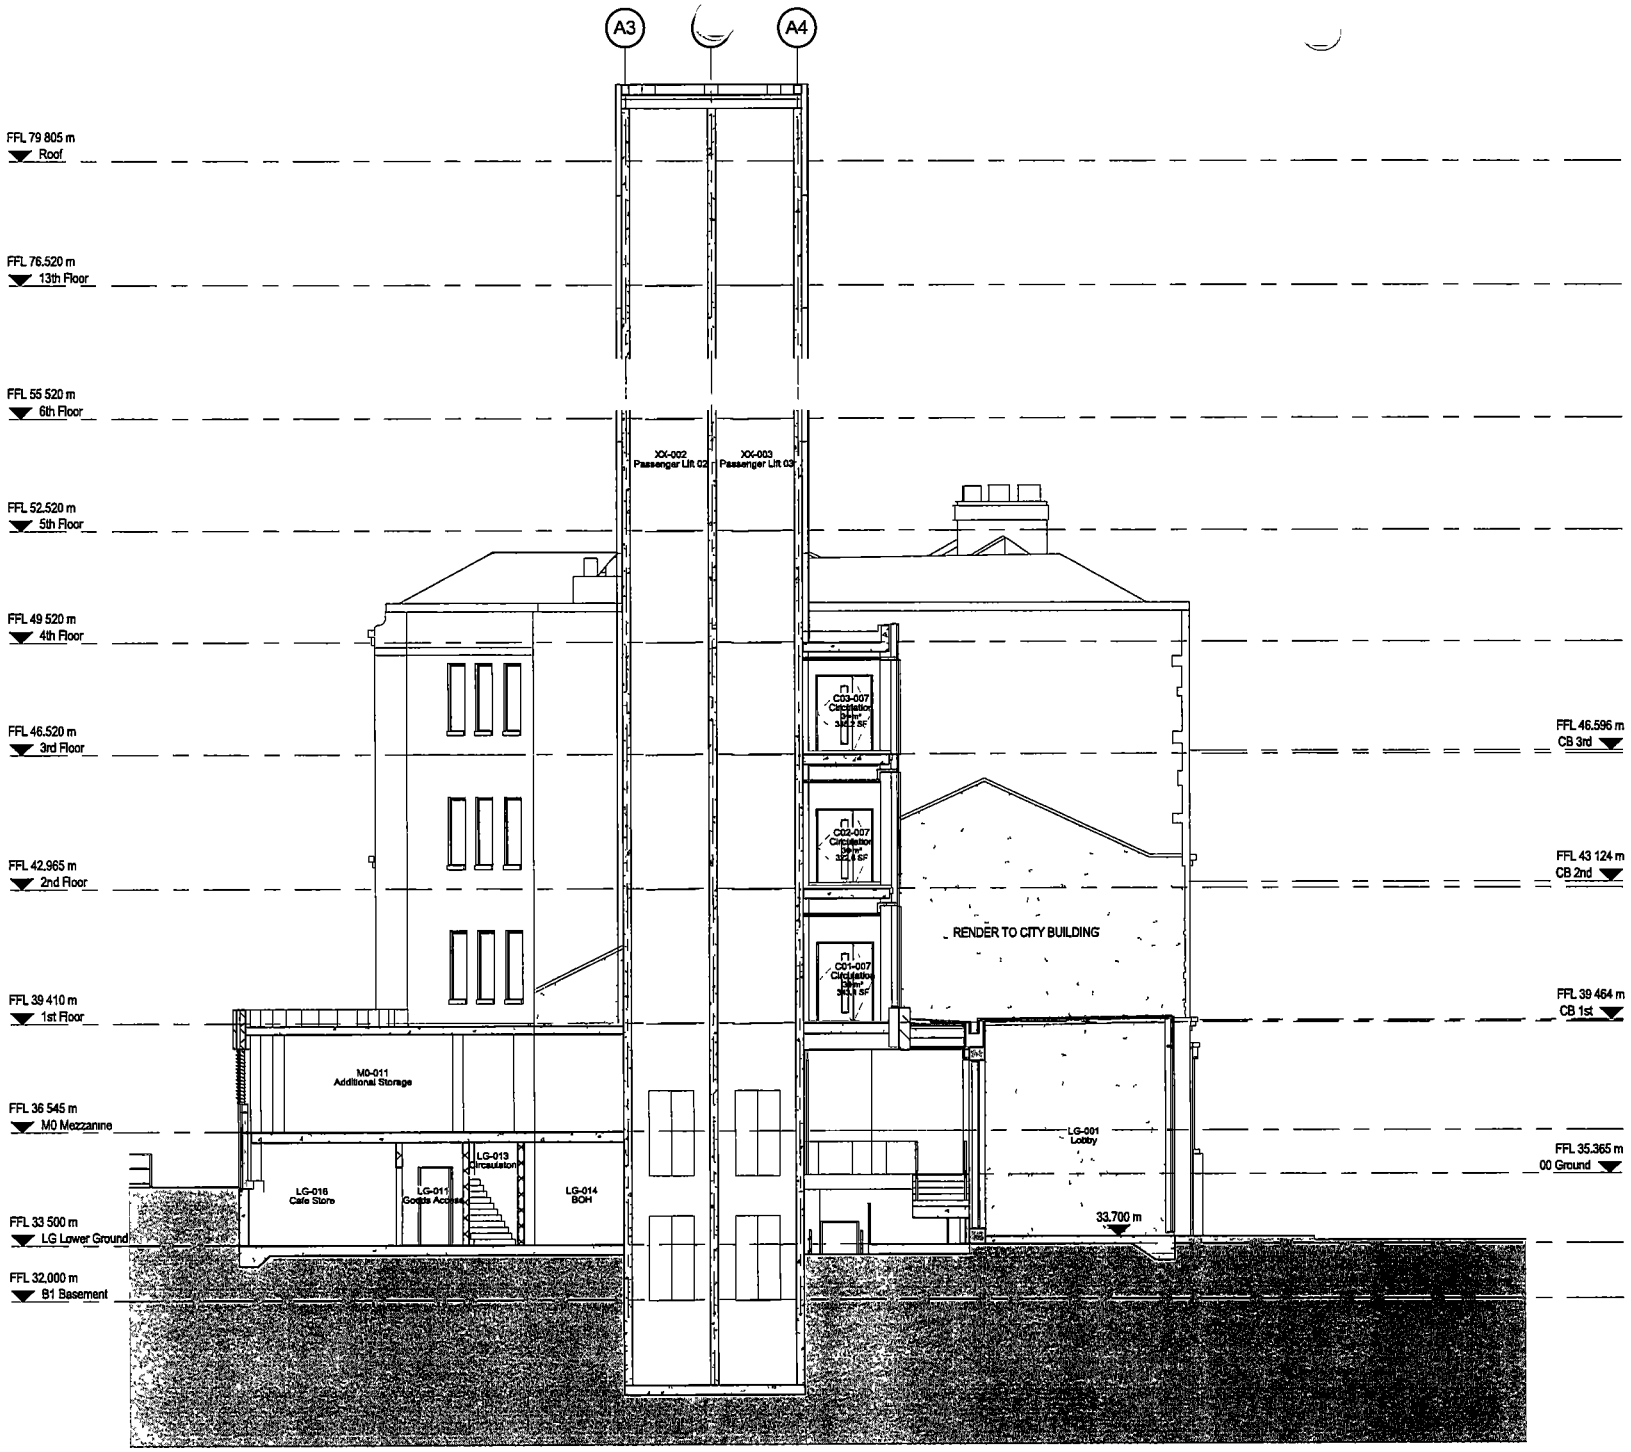

Notes

Do not scale from this drawing

All dimensions are to be checked prior to construction and any discrepancies are to be identified to the Architect.

Copyright reserved

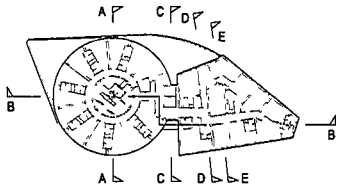

KEY PLAN

A 24/04/17 Issued for planning HM

Revisions

Status
INFORMATION

Client
Bowmer & Kirkland Ltd

Project
City Buildings
Corporation Street
Manchester

Title
GA Section CC

Scale	Size	Date	Drawn	Checked
As indicated	A2	02/20/17	HM	GL

3DReid
www.3DReid.com
Architecture Interiors Masterplanning

Drawing No. 150184-3DR-XX-DR-20032

Rev A