

DRAWINGS NOT TO BE SCALED FROM - ONLY USE DIMENSIONS INDICATED

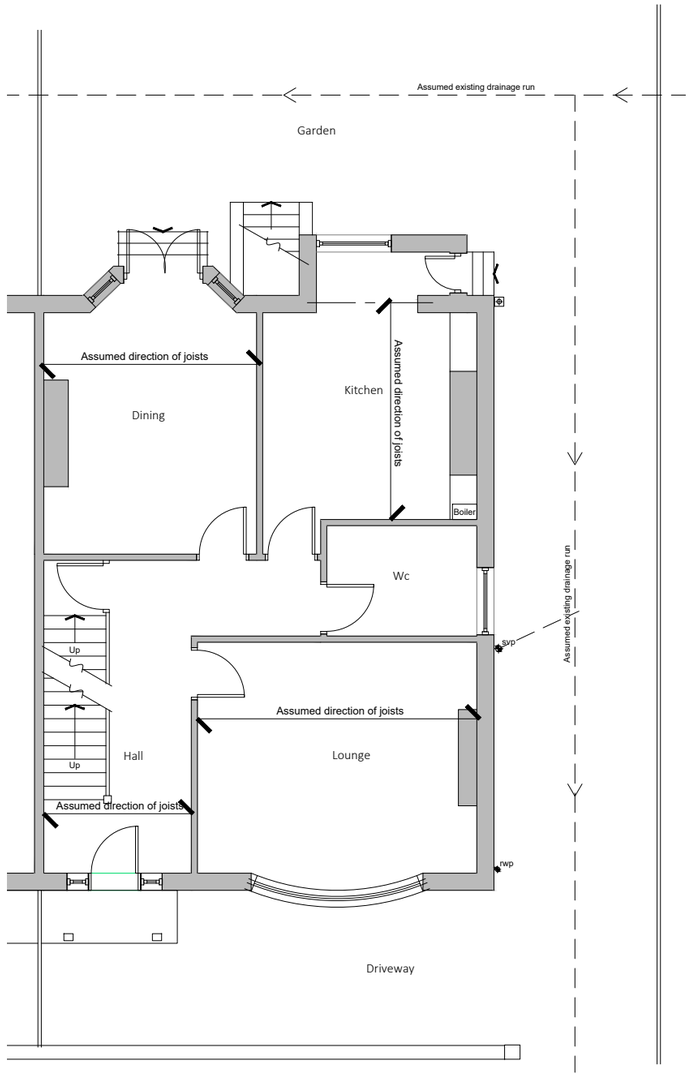

Ground Floor Plan

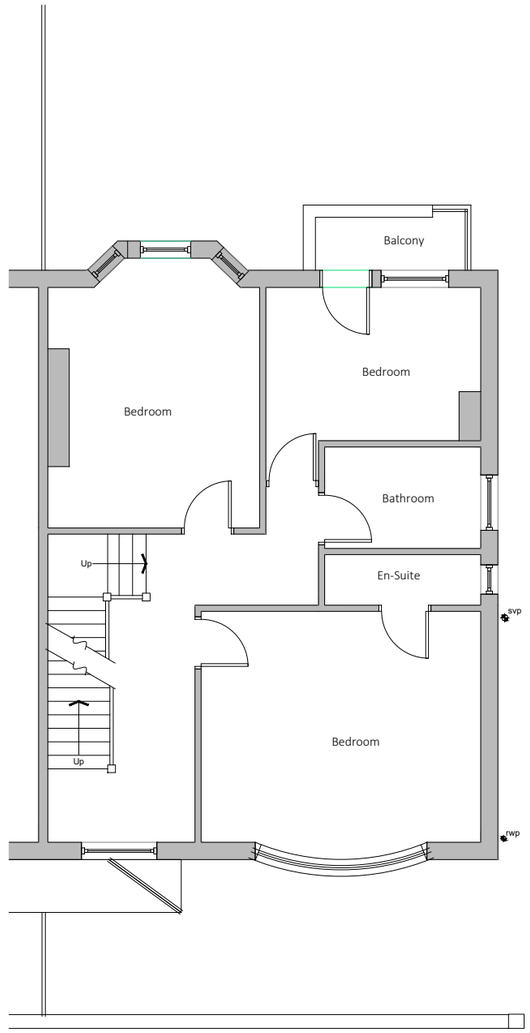

First Floor Plan

Existing drainage to be checked before construction commences and Architect informed of discrepancies from plans.

Contractors must check all dimensions on site and discrepancies to be reported immediately to the Architect before proceeding.

Assumed direction of joists marked on plan. Contractor must inspect the building prior to site start and inform Architect of any discrepancies prior to site start.

All new timber sizes to be checked and approved by building control prior to site start.

Dashed line indicates demolition.

Hatched area indicates existing walls.

blu room architecture

t : 07760 364 894 - e : info@bluroomarchitecture.co.uk - w : www.bluroomarchitecture.co.uk - a : 2 Victoria Court Didsbury M20 1FR

Project:	7 Redclyffe Road Didsbury
Drawing:	Existing Plans
Project Ref: 17-020	Drawing No: 01
Scale: 1:100	
Drawn:	Revision: /
Date: March 2017	

THIS DRAWING IS COPYRIGHT: CONTRACTORS MUST CHECK ALL DIMENSIONS ON SITE, ONLY FIGURED DIMENSIONS ARE TO BE WORKED FROM. DISCREPANCIES MUST BE REPORTED IMMEDIATELY TO THE ARCHITECTS BEFORE PROCEEDING.

DRAWINGS NOT TO BE SCALED FROM - ONLY USE DIMENSIONS INDICATED



Rear Elevation



Side Elevation

Existing drainage to be checked before construction commences and Architect informed of discrepancies from plans.

Contractors must check all dimensions on site and discrepancies to be reported immediately to the Architect before proceeding.

Assumed direction of joists marked on plan. Contractor must inspect the building prior to site start and inform Architect of any discrepancies prior to site start.

All new timber sizes to be checked and approved by building control prior to site start.

t : 07760 364 894 - e : info@bluroomarchitecture.co.uk - w : www.bluroomarchitecture.co.uk - a : 2 Victoria Court Didsbury M20 1FR

blu room architecture

Project:	7 Redclyffe Road Didsbury
Drawing:	Existing Elevations
Project Ref: 17-020	Drawing No: 02
Scale: 1:100	
Drawn:	Revision: /
Date: March 2017	

THIS DRAWING IS COPYRIGHT: CONTRACTORS MUST CHECK ALL DIMENSIONS ON SITE, ONLY FIGURED DIMENSIONS ARE TO BE WORKED FROM. DISCREPANCIES MUST BE REPORTED IMMEDIATELY TO THE ARCHITECTS BEFORE PROCEEDING.


DRAWINGS NOT TO BE SCALED FROM - ONLY USE DIMENSIONS INDICATED

Existing drainage to be checked before construction commences and Architect informed of discrepancies from plans.


Contractors must check all dimensions on site and discrepancies to be reported immediately to the Architect before proceeding.

Assumed direction of joists marked on plan. Contractor must inspect the building prior to site start and inform Architect of any discrepancies prior to site start.

All new timber sizes to be checked and approved by building control prior to site start.

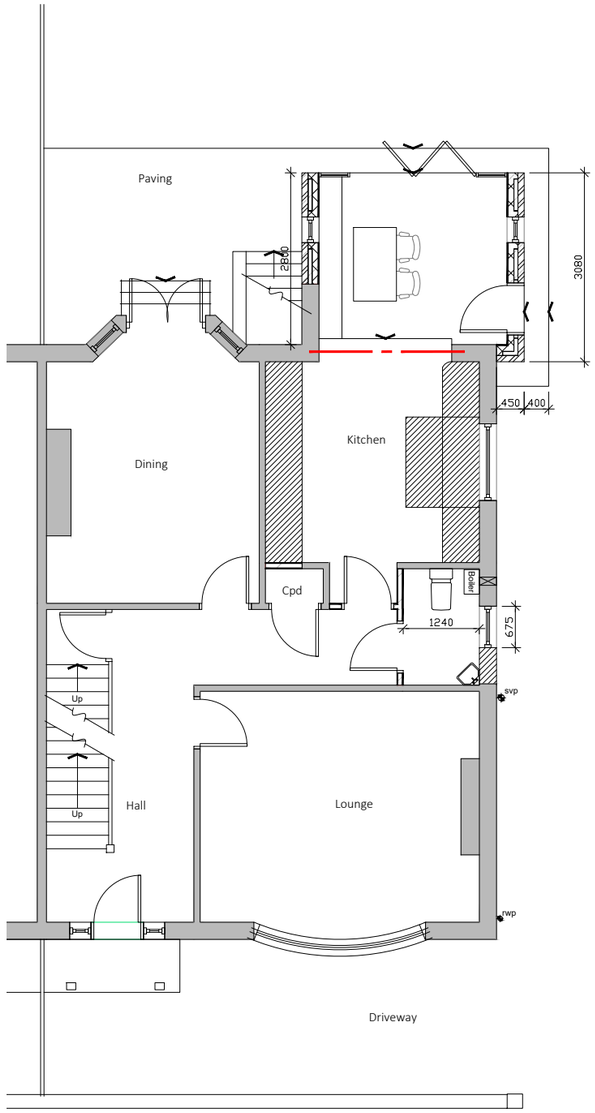

Ground Floor Plan

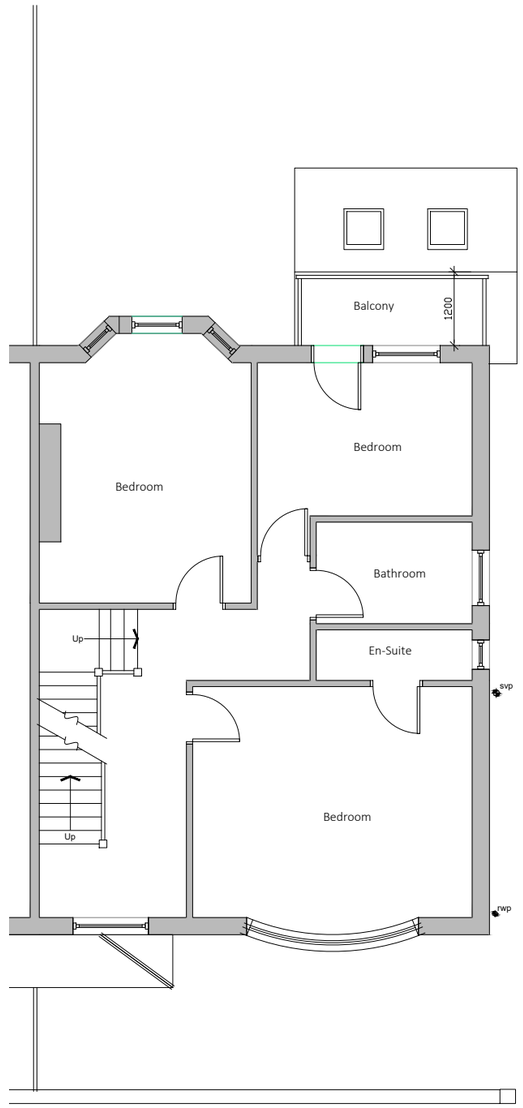

First Floor Plan

blu room architecture

Project: 7 Redclyffe Road Didsbury	
Drawing: Proposed Plans	
Project Ref: 17-020	Drawing No: 03
Scale: 1:100	
Drawn:	Revision: /
Date: March 2017	


t : 07760 364 894 - e : info@bluroomarchitecture.co.uk - w : www.bluroomarchitecture.co.uk - a : 2 Victoria Court Didsbury M20 1FR

THIS DRAWING IS COPYRIGHT: CONTRACTORS MUST CHECK ALL DIMENSIONS ON SITE, ONLY FIGURED DIMENSIONS ARE TO BE WORKED FROM. DISCREPANCIES MUST BE REPORTED IMMEDIATELY TO THE ARCHITECTS BEFORE PROCEEDING.

DRAWINGS NOT TO BE SCALED FROM - ONLY USE DIMENSIONS INDICATED




Rear Elevation

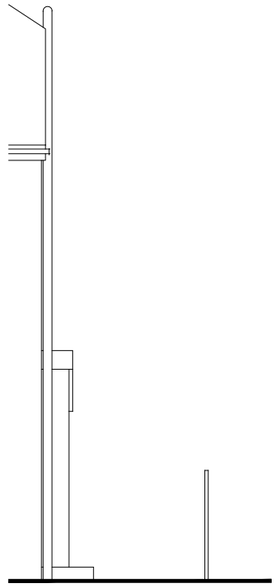

Front Elevation



Side Elevation

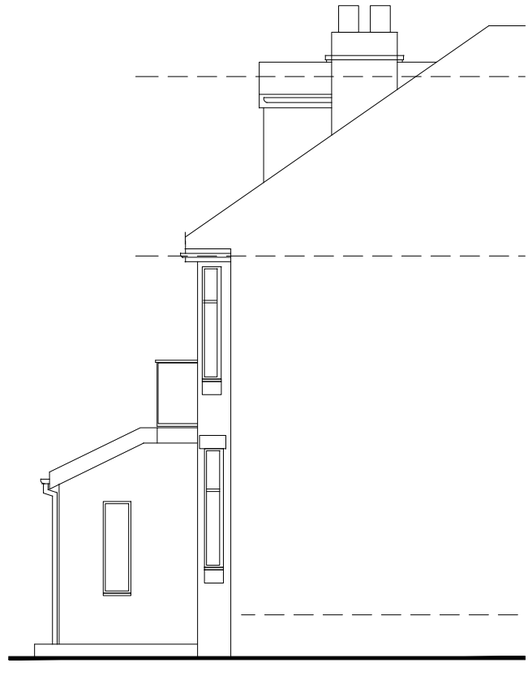

Side Elevation

Existing drainage to be checked before construction commences and Architect informed of discrepancies from plans.

Contractors must check all dimensions on site and discrepancies to be reported immediately to the Architect before proceeding.

Assumed direction of joists marked on plan. Contractor must inspect the building prior to site start and inform Architect of any discrepancies prior to site start.

All new timber sizes to be checked and approved by building control prior to site start.

blu room architecture

Project:	7 Redclyffe Road Didsbury
Drawing:	Proposed Elevations
Project Ref: 17-020	Drawing No: 04
Scale: 1:100	
Drawn:	Revision: /
Date: March 2017	

t : 07760 364 894 - e : info@bluroomarchitecture.co.uk - w : www.bluroomarchitecture.co.uk - a : 2 Victoria Court Didsbury M20 1FR

THIS DRAWING IS COPYRIGHT: CONTRACTORS MUST CHECK ALL DIMENSIONS ON SITE, ONLY FIGURED DIMENSIONS ARE TO BE WORKED FROM. DISCREPANCIES MUST BE REPORTED IMMEDIATELY TO THE ARCHITECTS BEFORE PROCEEDING.