Dimensions in millimeters unless stated otherwise. Do not scale from this drawing. If in doubt ask.

ISSUED FOR PLANNING PERMISSION

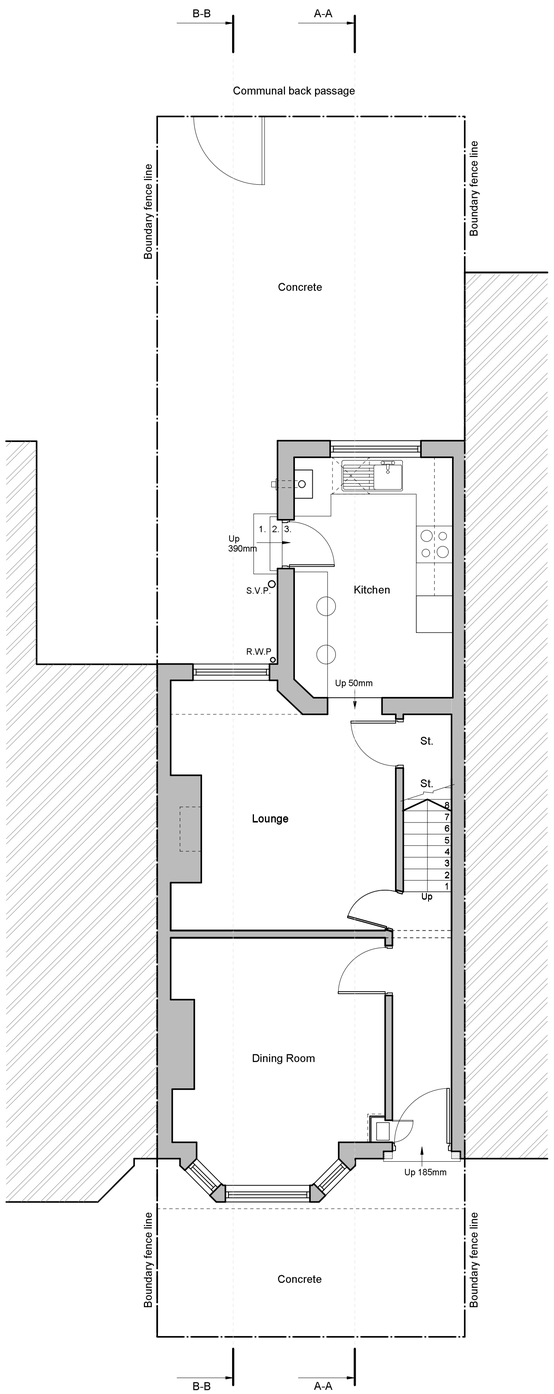

GROUND FLOOR PLAN

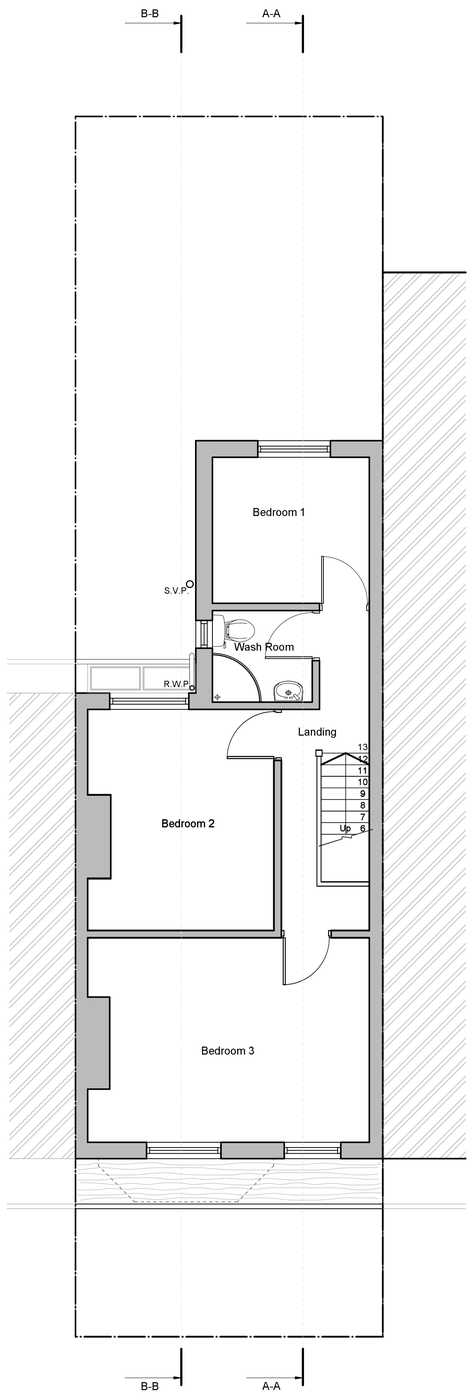

FIRST FLOOR PLAN

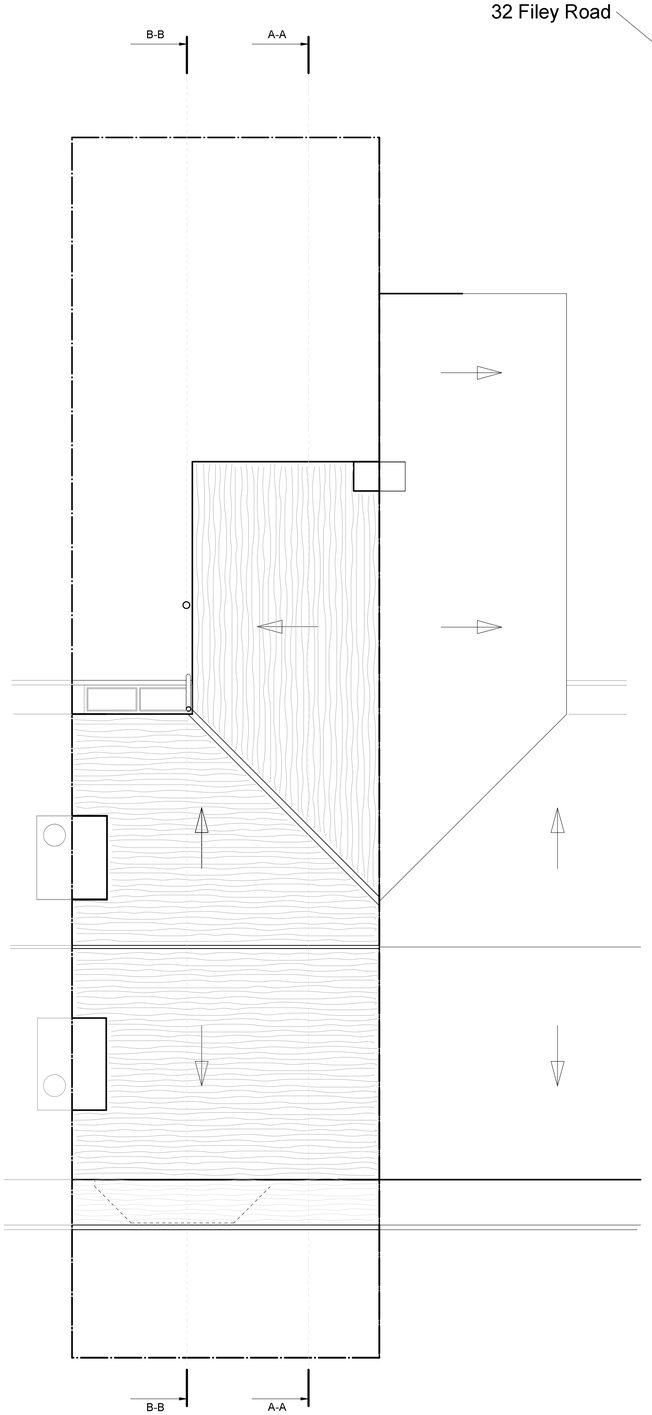

ROOF PLAN

32 Filey Road



LOCATION PLAN
Scale 1:1250

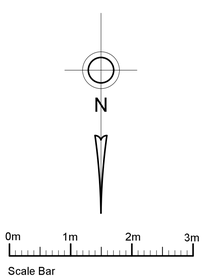

32 Filey Road. Fallowfield

Plans as existing

date	scale	drg no	rev
JAN 17	1:50/1:1250@A1	1000.01	