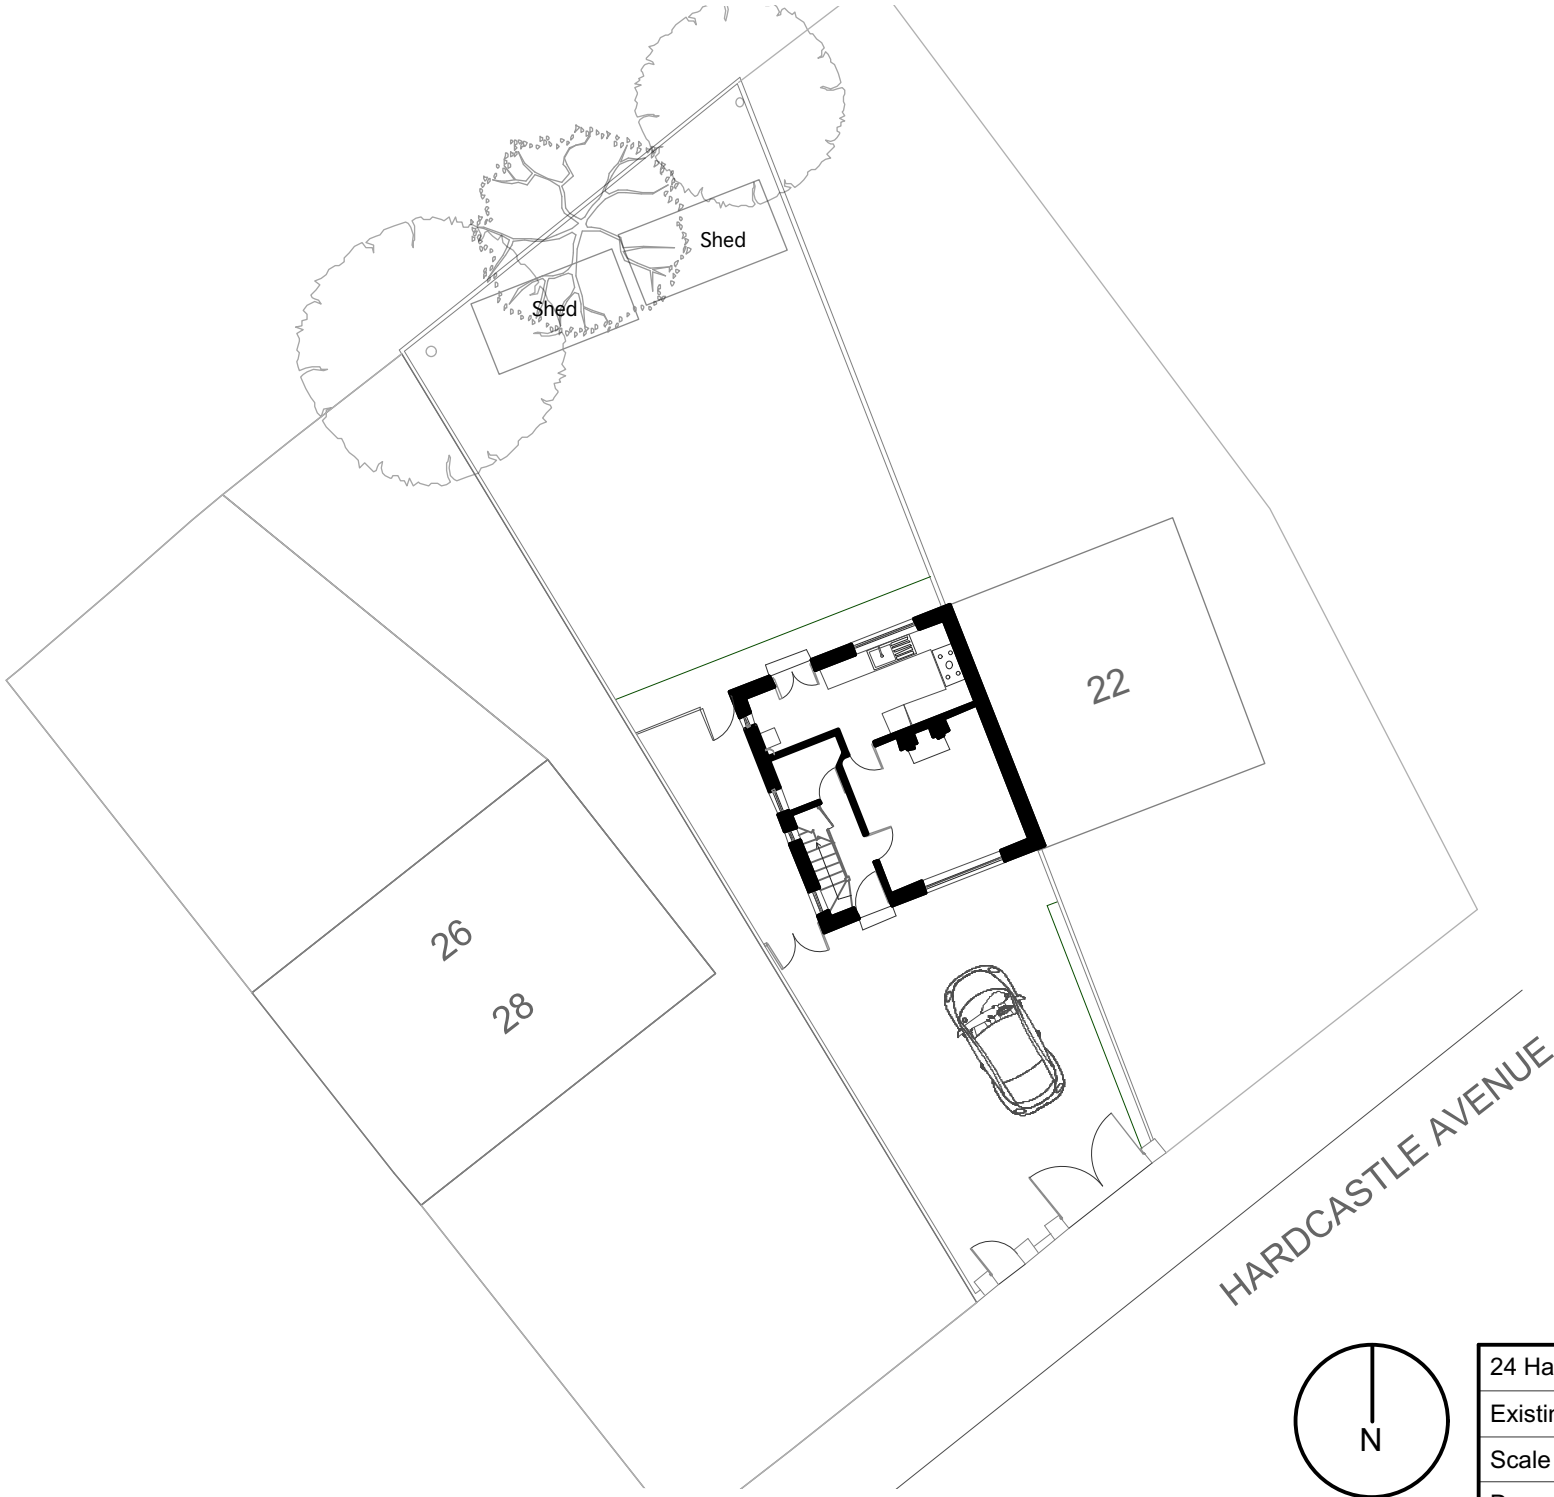



| | |
|---|---|
| 24 Hardcastle Avenue, Chorlton | |
| Existing site plan | |
| Scale 1:200 at A4 | Revision |
| Drawn by DB | Drawing no. 02 |