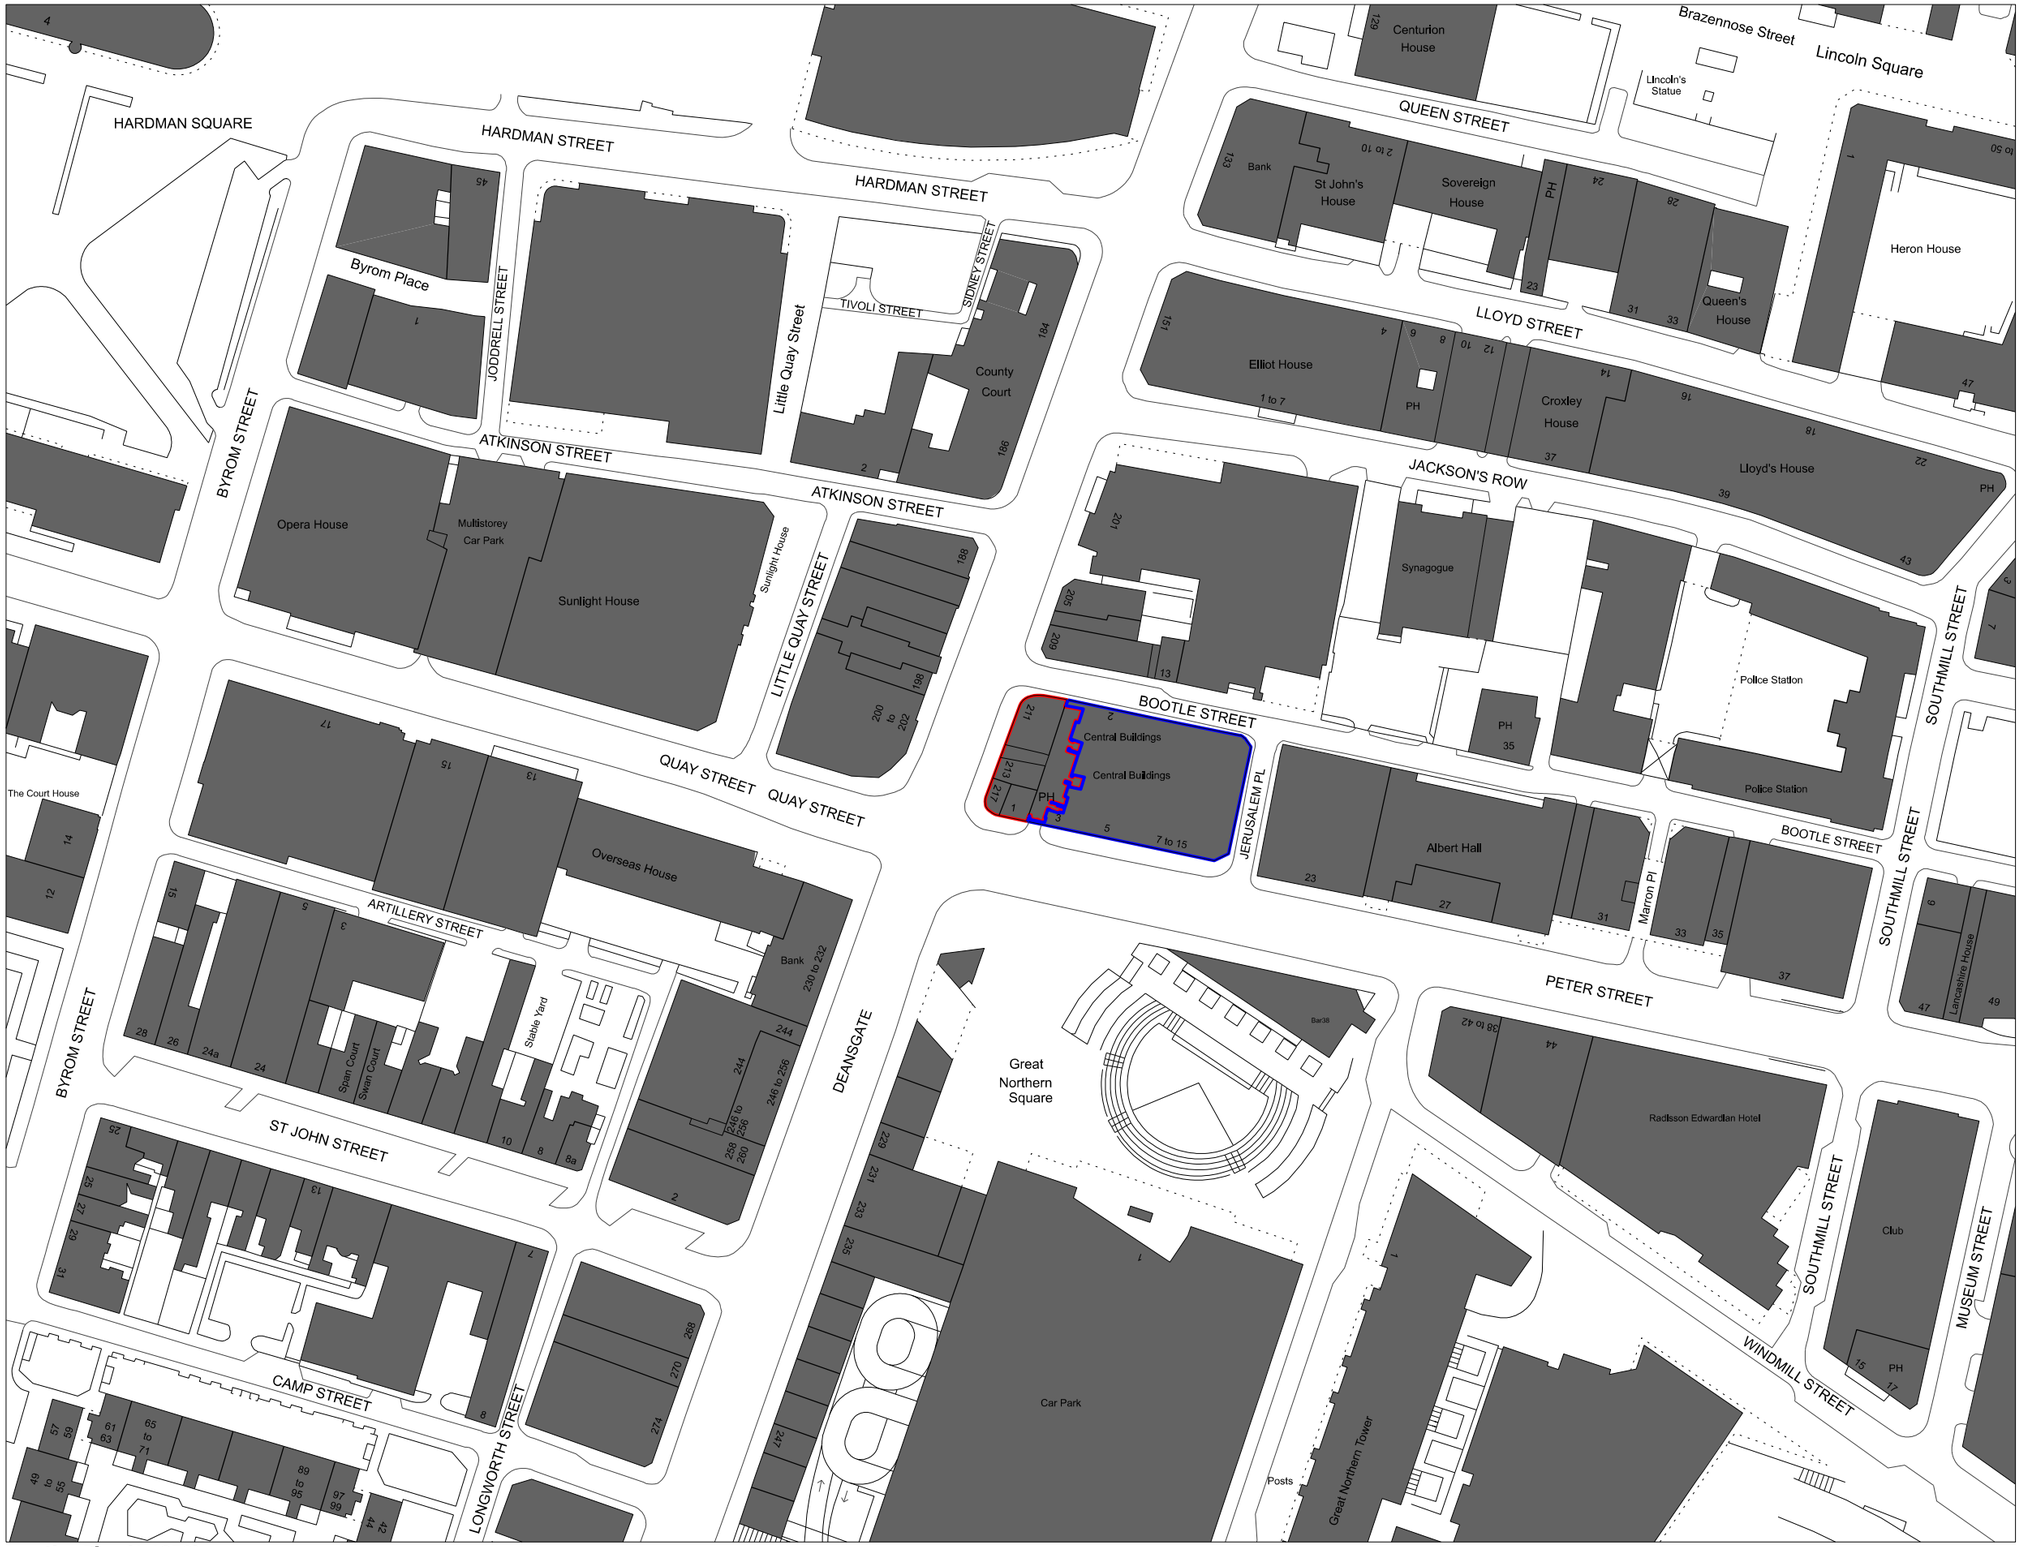

Area to which application relates
(Basement, ground & first floor demise areas collated)

Adjoining land/property within same ownership

Refer to Drawings:
al(05)002 & al(05)019
for detail plans of site edge
red at each floor level

Location Plan (1:1250)

bridge architects

address 14 Old Mill Street, Manchester, M4 6DZ
directors Russell Bridge RIBA ARB Victoria Kirkpatrick ARB
phone 0161 879 2828 **company #** 07793934
web www.bridgearchitects.com **email** info@bridgearchitects.com

revision notes
rev B - 2017-01-24 - Site edge red amended to show connection to redundant lift shaft
rev A - 2017-01-17 - Site edge red amended to show redundant lift shaft

project	South Central, Manchester
client	Bruntwood
job no.	0196
drawing no.	al(05)001
drawing title	Location Plan
drawing scale	1:1250 @ A3
drawing created	Jan 2017
drawing rev	B

PLANNING

bridge architects

Do not scale from this drawing - use figured dimensions only.
This design and drawing is the copyright of bridge architects ltd and may not be reproduced in any form without prior written consent.
Issue of the drawing does not impart any real or implied copyright licence.