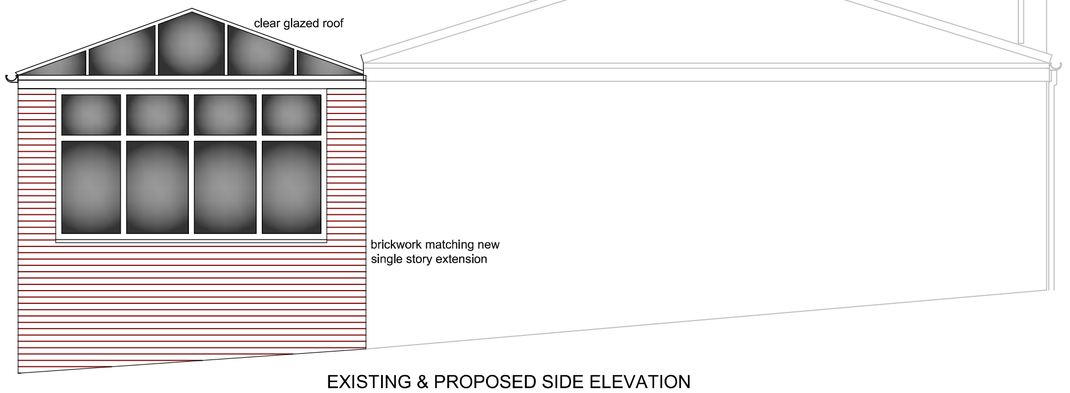

EXISTING & PROPOSED SIDE ELEVATION

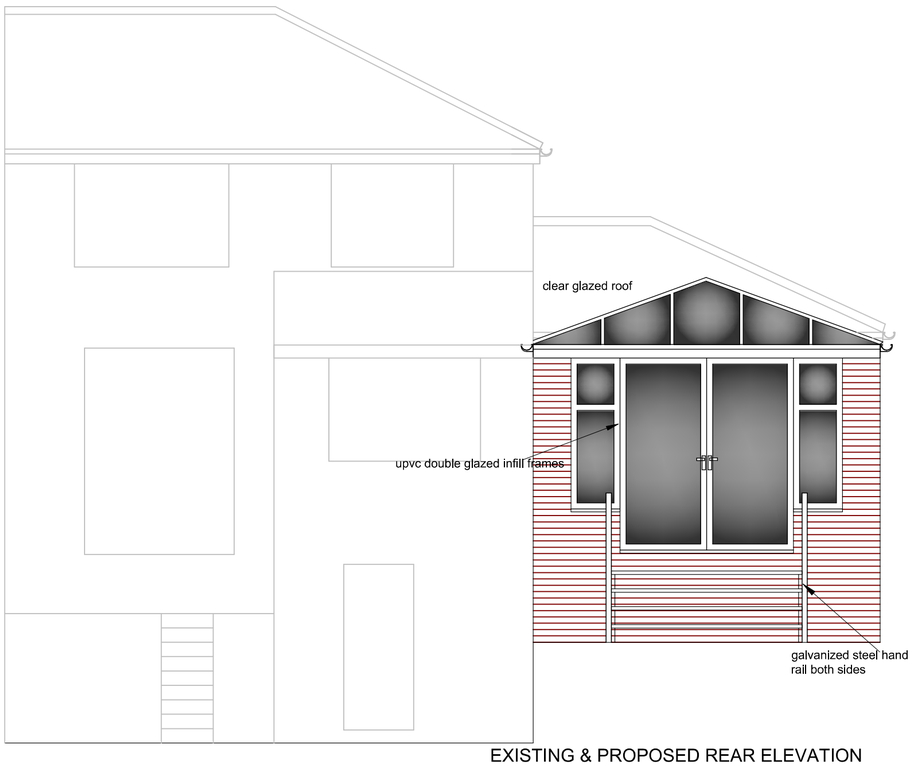

EXISTING & PROPOSED REAR ELEVATION

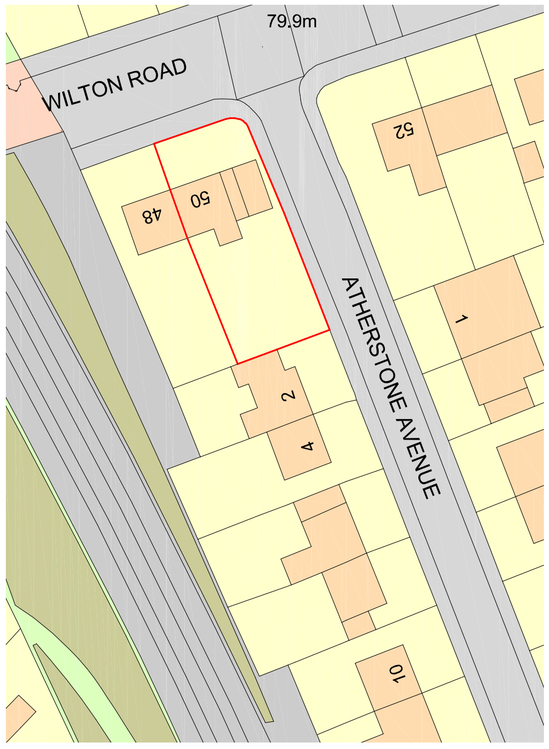

Scale 1:500

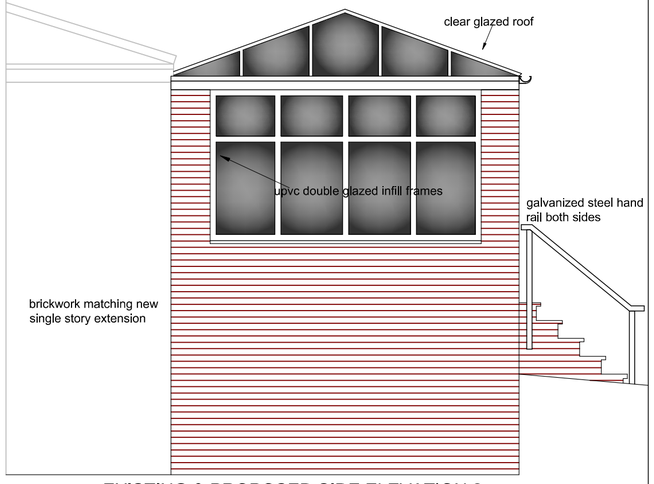

EXISTING & PROPOSED SIDE ELEVATION 2



EXISTING FRONT ELEVATION

WORKS ARE WELL UNDERWAY WITHOUT PLANNING SUBMISSION OR APPROVAL HENCE ELEVATIONS ARE SHOWN AS PROPOSED AND EXISTING

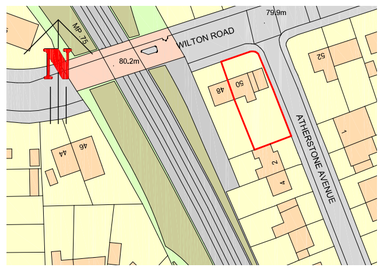

Scale 1:1250

Project
PROPOSED SUN LOUNGE / CONSERVATORY

Client MR MOHAMMAD SOHRAB
50 WILTON ROAD
CRUMPSALL
MANCHESTER
M8 4EL

Drawing ELEVATIONS AND FLOOR PLANS

Revision REV A(30.3.17) Scale 1: 50 Date 24.03.2017

Drawing No. MS24317

This drawing and design is copyright and must not be reproduced in part or in whole without prior written consent. Contractors must verify all dimensions on site before commencing work or preparing shop drawings.