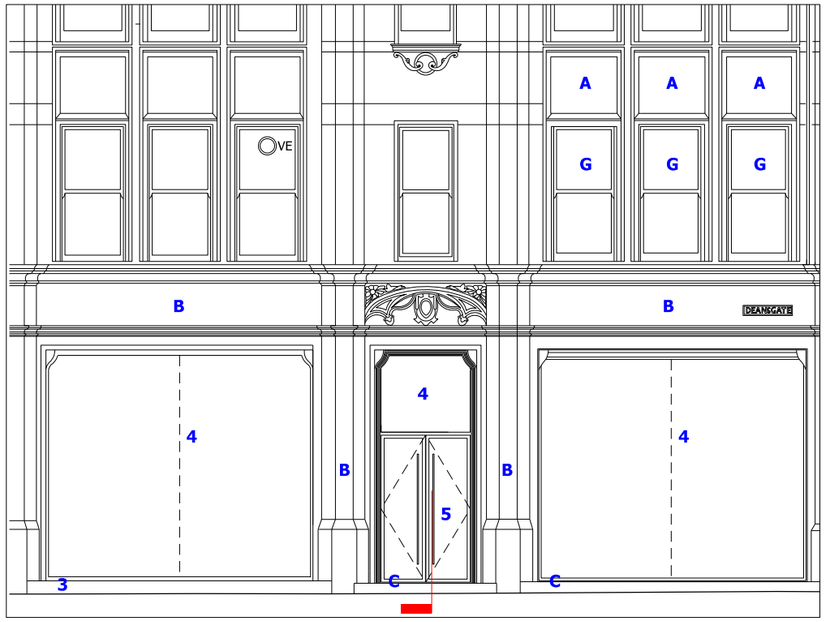

Proposed Elevation (Deansgate) 1:100

KEY:

A existing brickwork
B existing stonework
C existing granite plinth/ steps
D stainless steel trim
E existing shopfront glazing in metal frame
F existing frameless glass door/s
G existing timber sash window in timber frame
H existing roller shutter
I existing signage panel

KEY:

1 new painted hardwood timber panelled screen incorporating exit doors
2 louvre zone (detail to be confirmed by subsequent customer fit-out design)
3 new granite plinth to match existing
4 new double glazing with silicone butt joints in ppc slimline thermally broken metal frame
5 new double glazed doors in ppc slimline thermally broken metal frame
6 new granite slabs to match existing at nominal falls externally to new door threshold
7 new ppc metal cladding panel/soffit panel to match window frames (to form reveal lining for new in-set doors)
8 new timber cladding panel/soffit (to form reveal lining for new in-set doors)
9 new granite slabs (to match existing plinth)

FOR EXISTING FACADE DETAIL SECTION A-A REFER TO DRAWING al(05)021

THIS DRAWING TO BE READ IN CONJUNCTION WITH:
EXISTING ELEVATIONS - al(05)006-009
PROPOSED ELEVATIONS - al(05)016-018

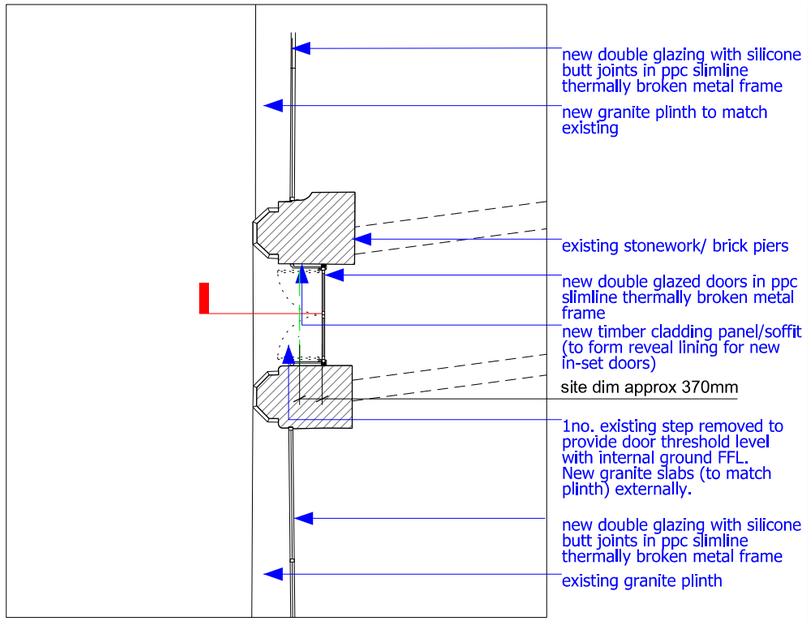

Proposed Plan 1:100

denotes line of existing glazing/doors

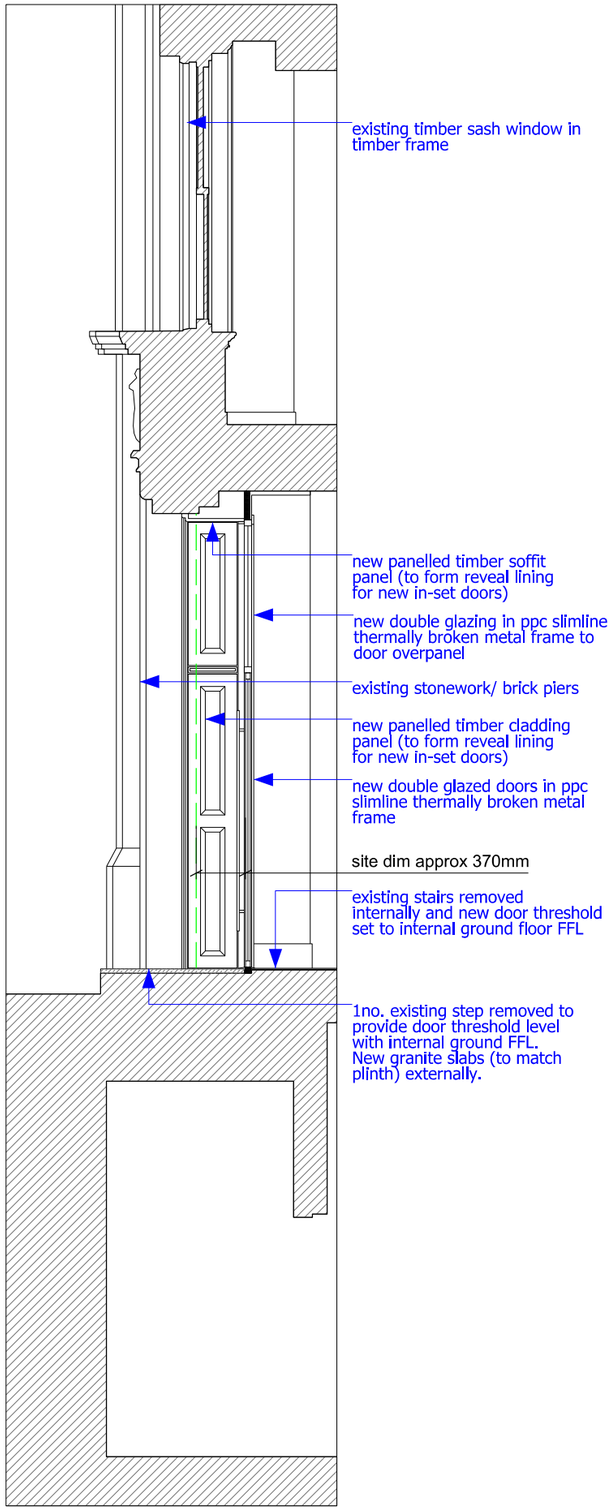

Proposed Detail Section 1:50

bridge architects

address 14 Old Mill Street, Manchester, M4 6DZ **phone** 0161 879 2828 **web** www.bridgearchitects.com
directors Russell Bridge RIBA ARB Victoria Kirkpatrick ARB **company #** 07793934 **email** info@bridgearchitects.com

revision notes

project South Central, Manchester
client Bruntwood
job no. 0196
drawing no. al(05)024

drawing title Facade Detail Section B-B as Proposed
drawing scale 1:50, 1:100 @ A3
drawing created January 2017
drawing rev -

PLANNING

bridge architects

Do not scale from this drawing - use figured dimensions only.
This design and drawing is the copyright of bridge architects ltd and may not be reproduced in any form without prior written consent.
Issue of the drawing does not impart any real or implied copyright licence.