
Amended JS
25/02/17
Rev A

OPTION 9

As Option 7 with alternative roof form over 2-storey extension.

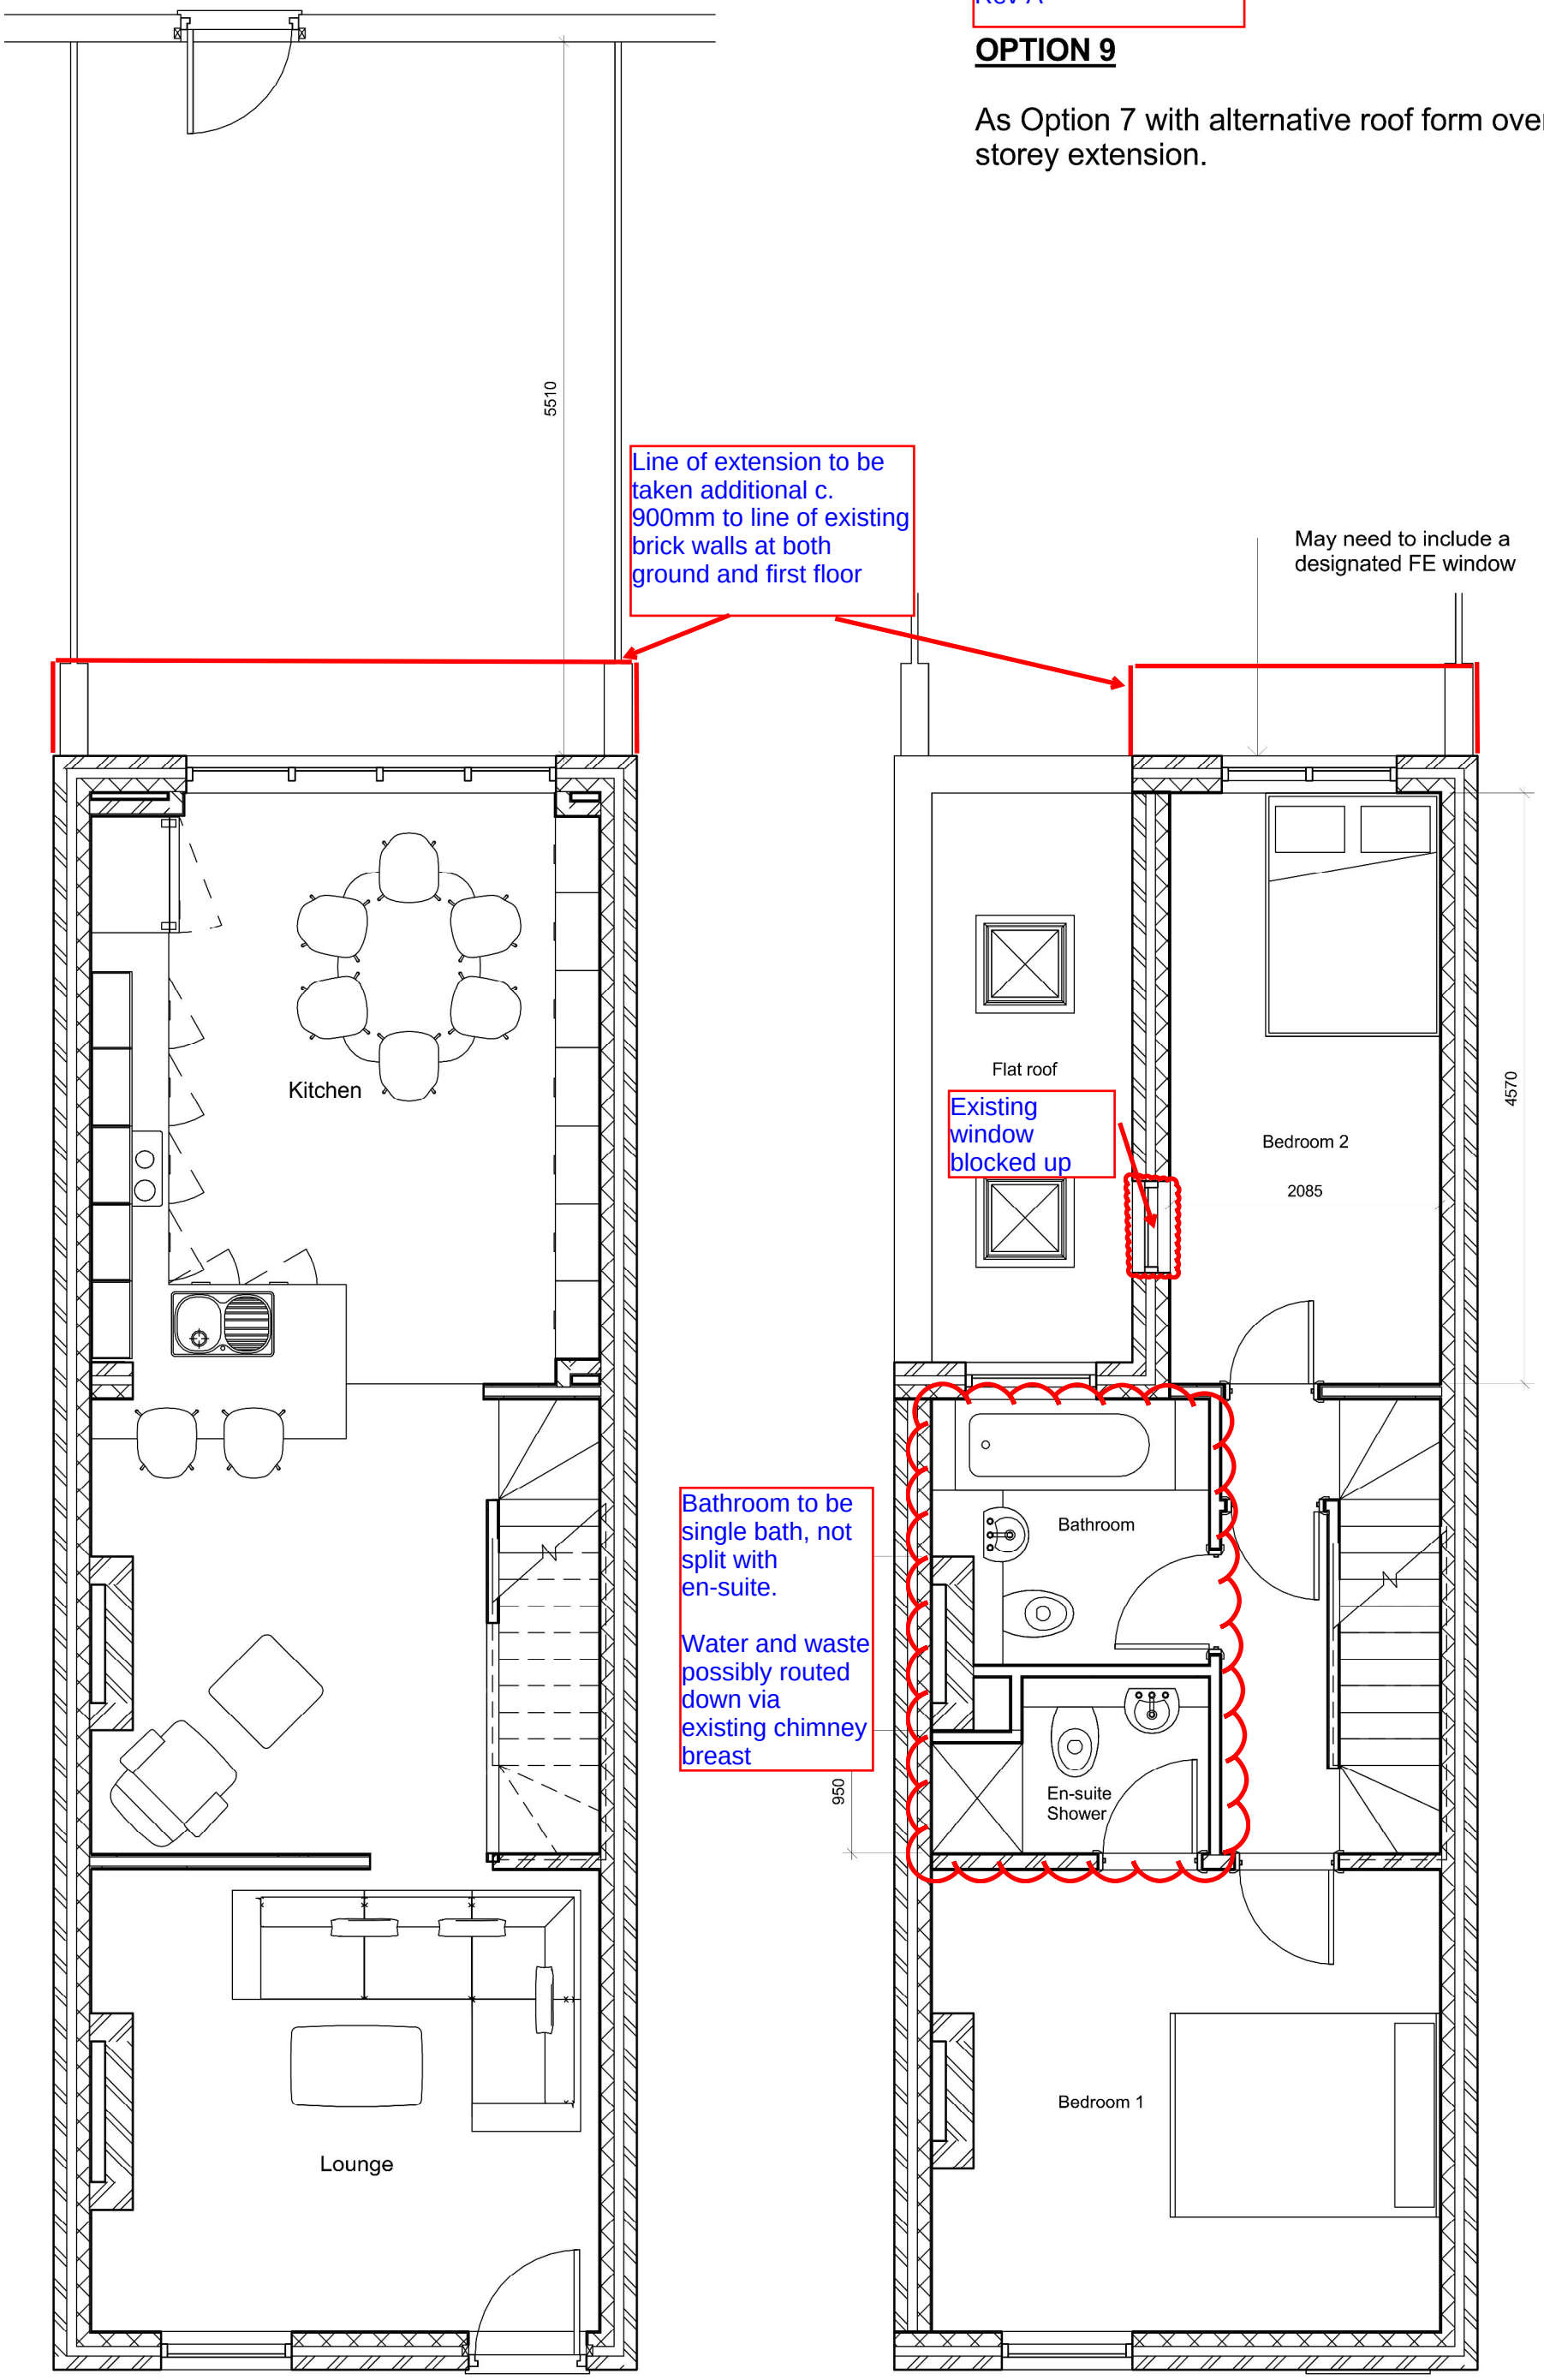

Level 0
1 : 50

Level 1
1 : 50

OPTION 9_SK1
GA Plans

Amended JS
25/02/17
Rev A

Generally 3Ds to be updated to reflect plan and elevations.


1. Line of wall at Ground and 1st to extend to line of existing brickwork wall (additional 900mm)

2. Existing bathroom window bricked up


3. Pitched roof to new Bedroom 2 to be flat roof in line with kitchen roof (Propose GRP and polyester resin system, Tuffstuff or similar)

OPTION 9


As Option 7, but glazed roof replaced with flat roof / roof lights.

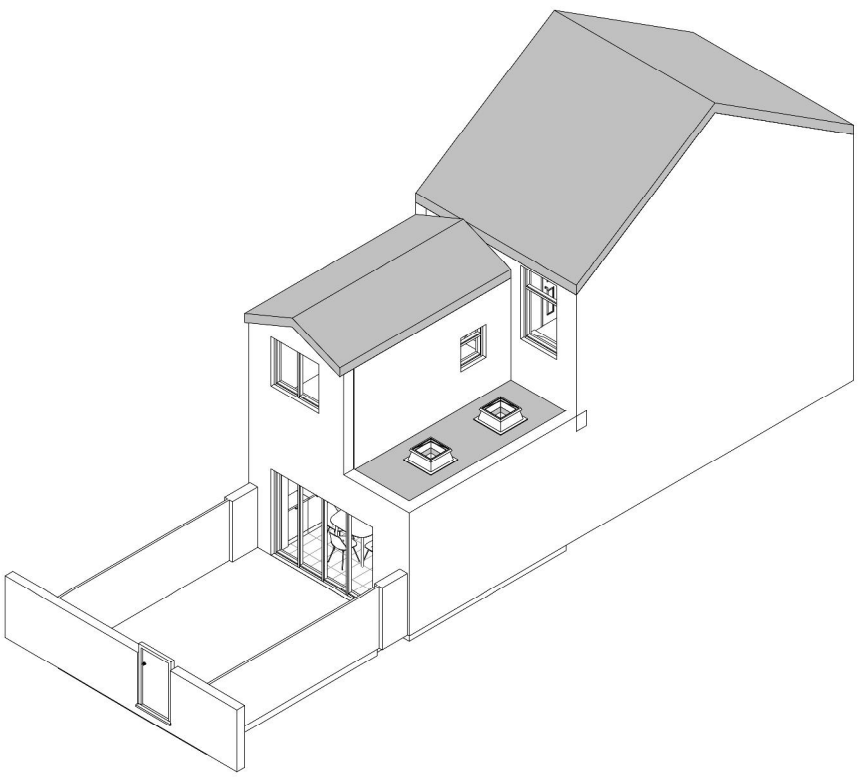


3D View Rear 1

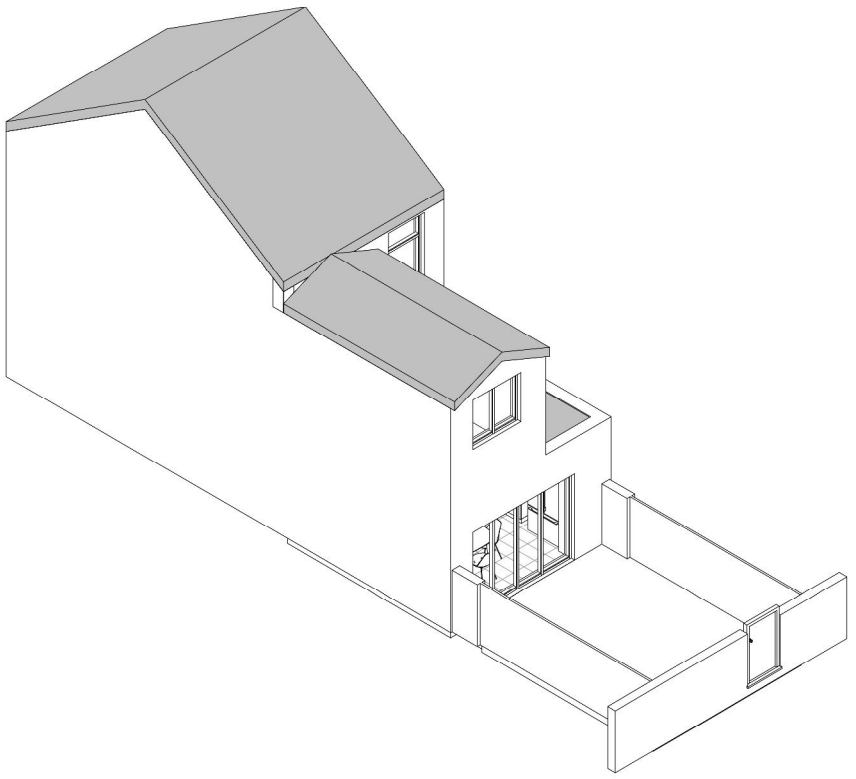

3D View Rear 3

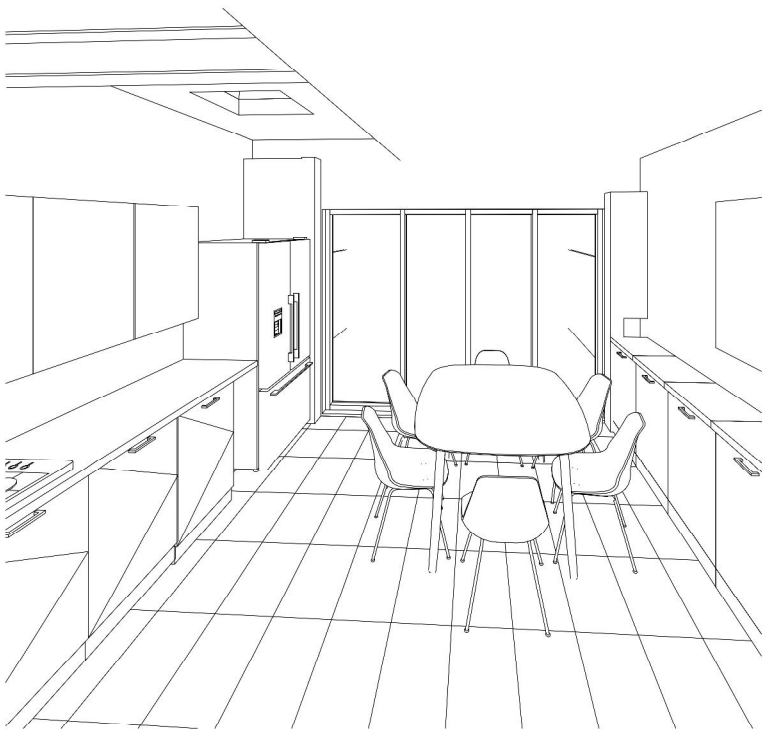

3D View 3

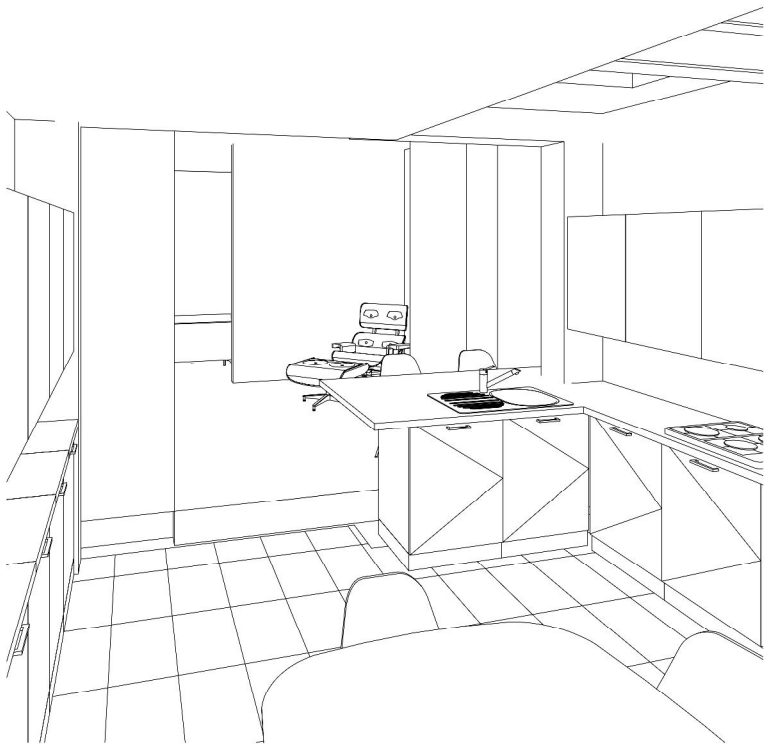


3D View 4

OPTION 9_SK2
3D Views

JS Amended
25/02/17
Rev A

OPTION 9

As Option 7, but glazed roof replaced with flat roof / roof lights.

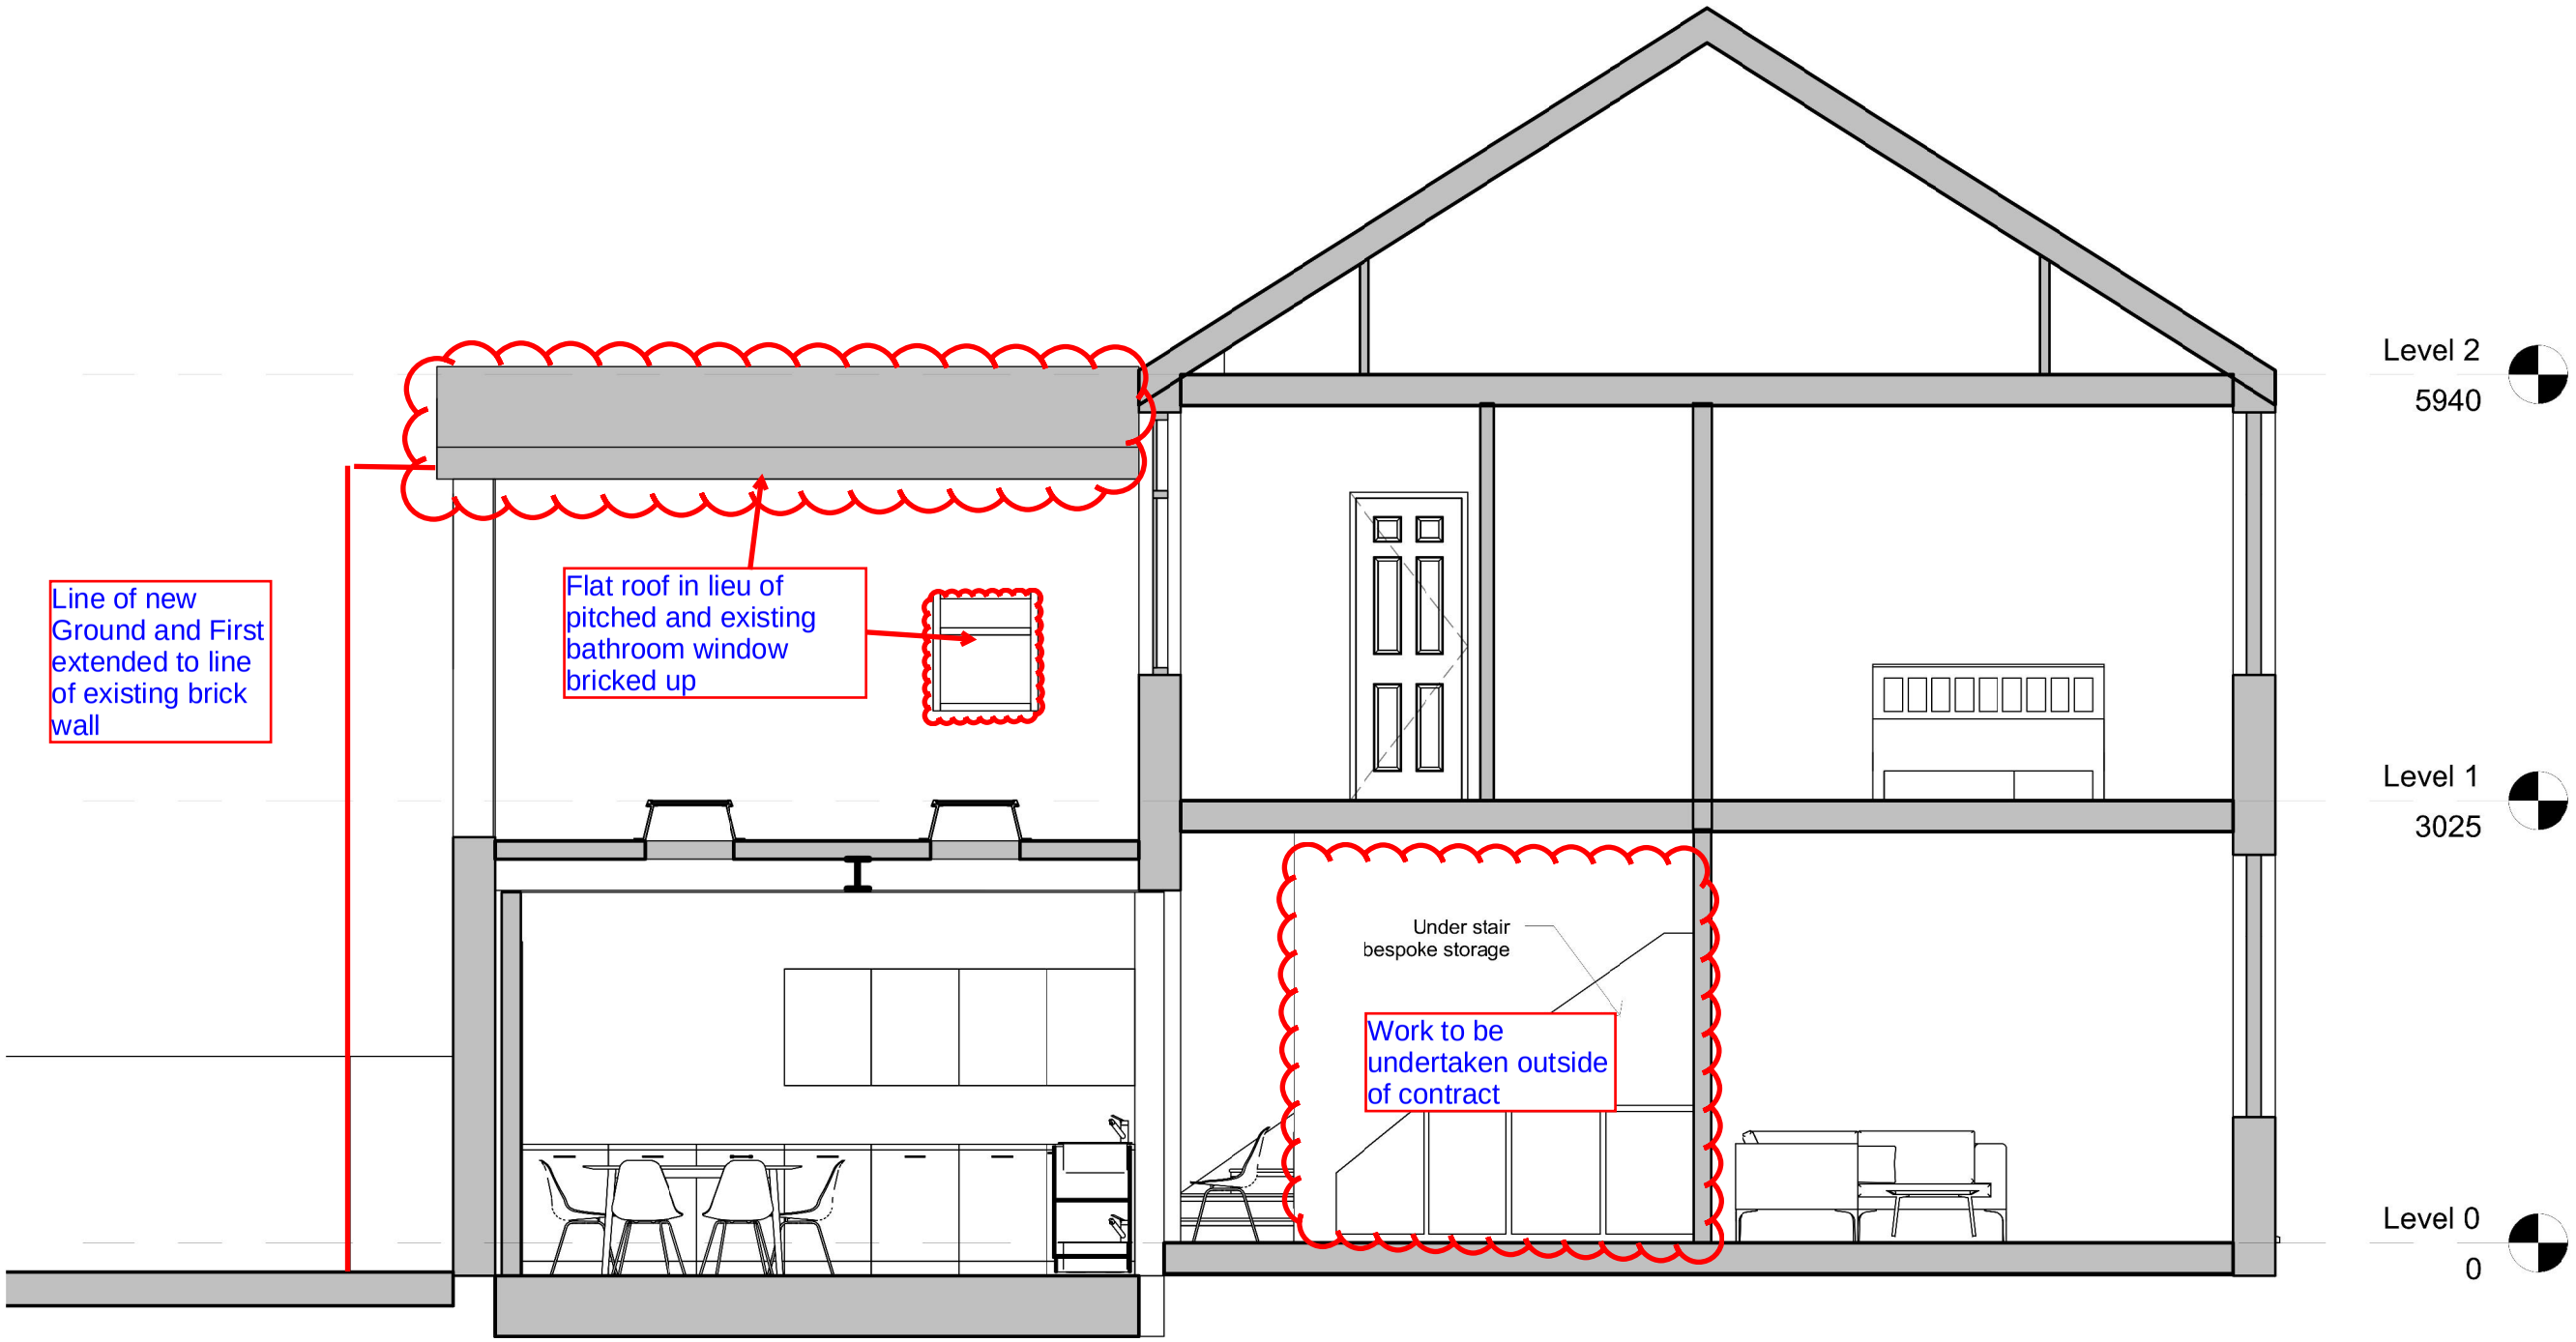

Section 1
1 : 50

OPTION 9_SK3
Section