
PROPOSED GARAGE AT 31 CLUMBER ROAD, MANCHESTER M18 7LZ

GARAGE PLAN & ELEVATIONS @ 1:50

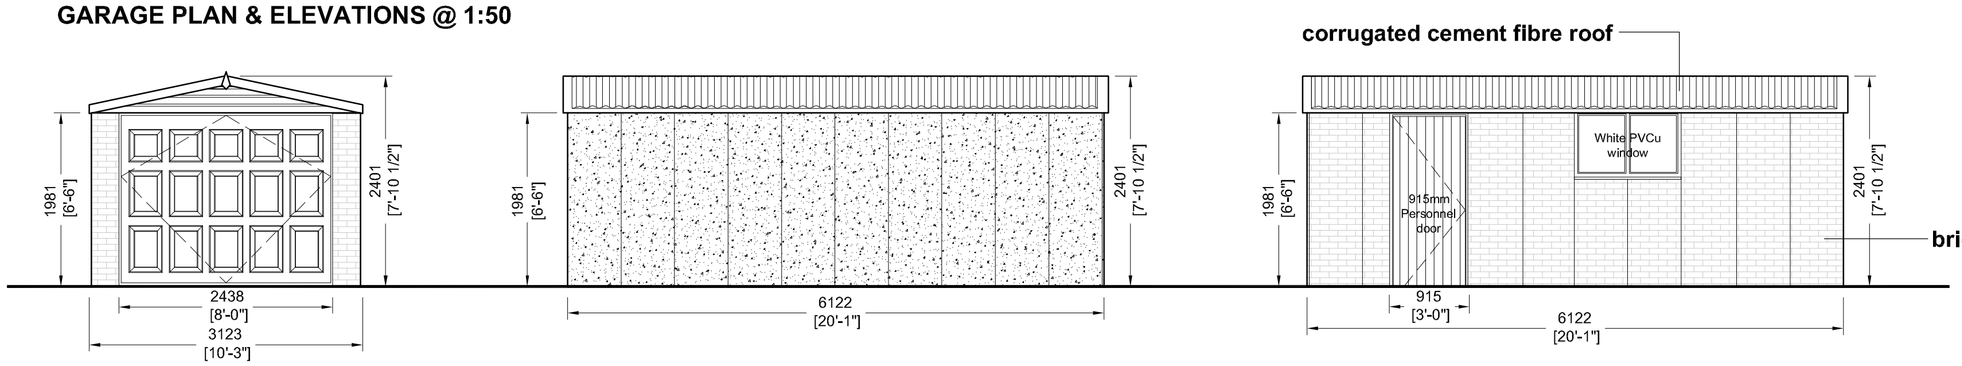



FRONT ELEVATION

LH ELEVATION

RH ELEVATION

PLAN

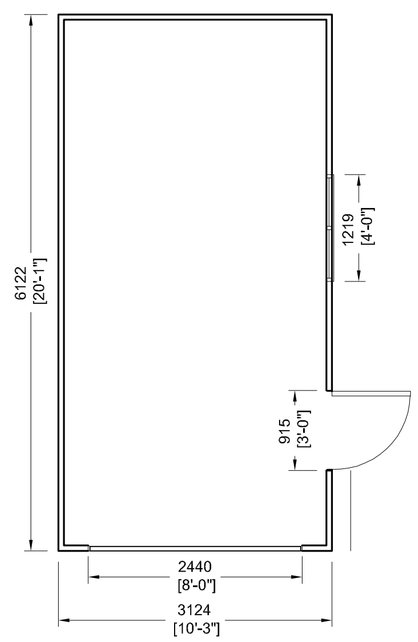

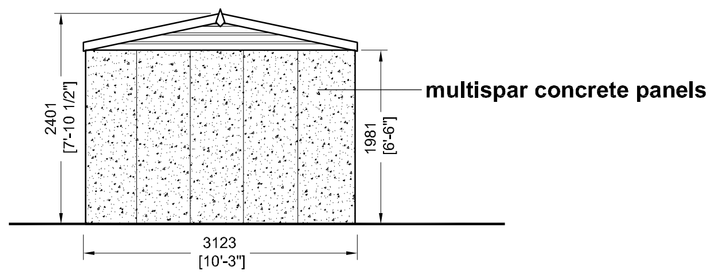


REAR ELEVATION

0 1m 2m 3m 4m 5m

SCALE 1:50

SITE LOCATION PLAN @ 1:1250



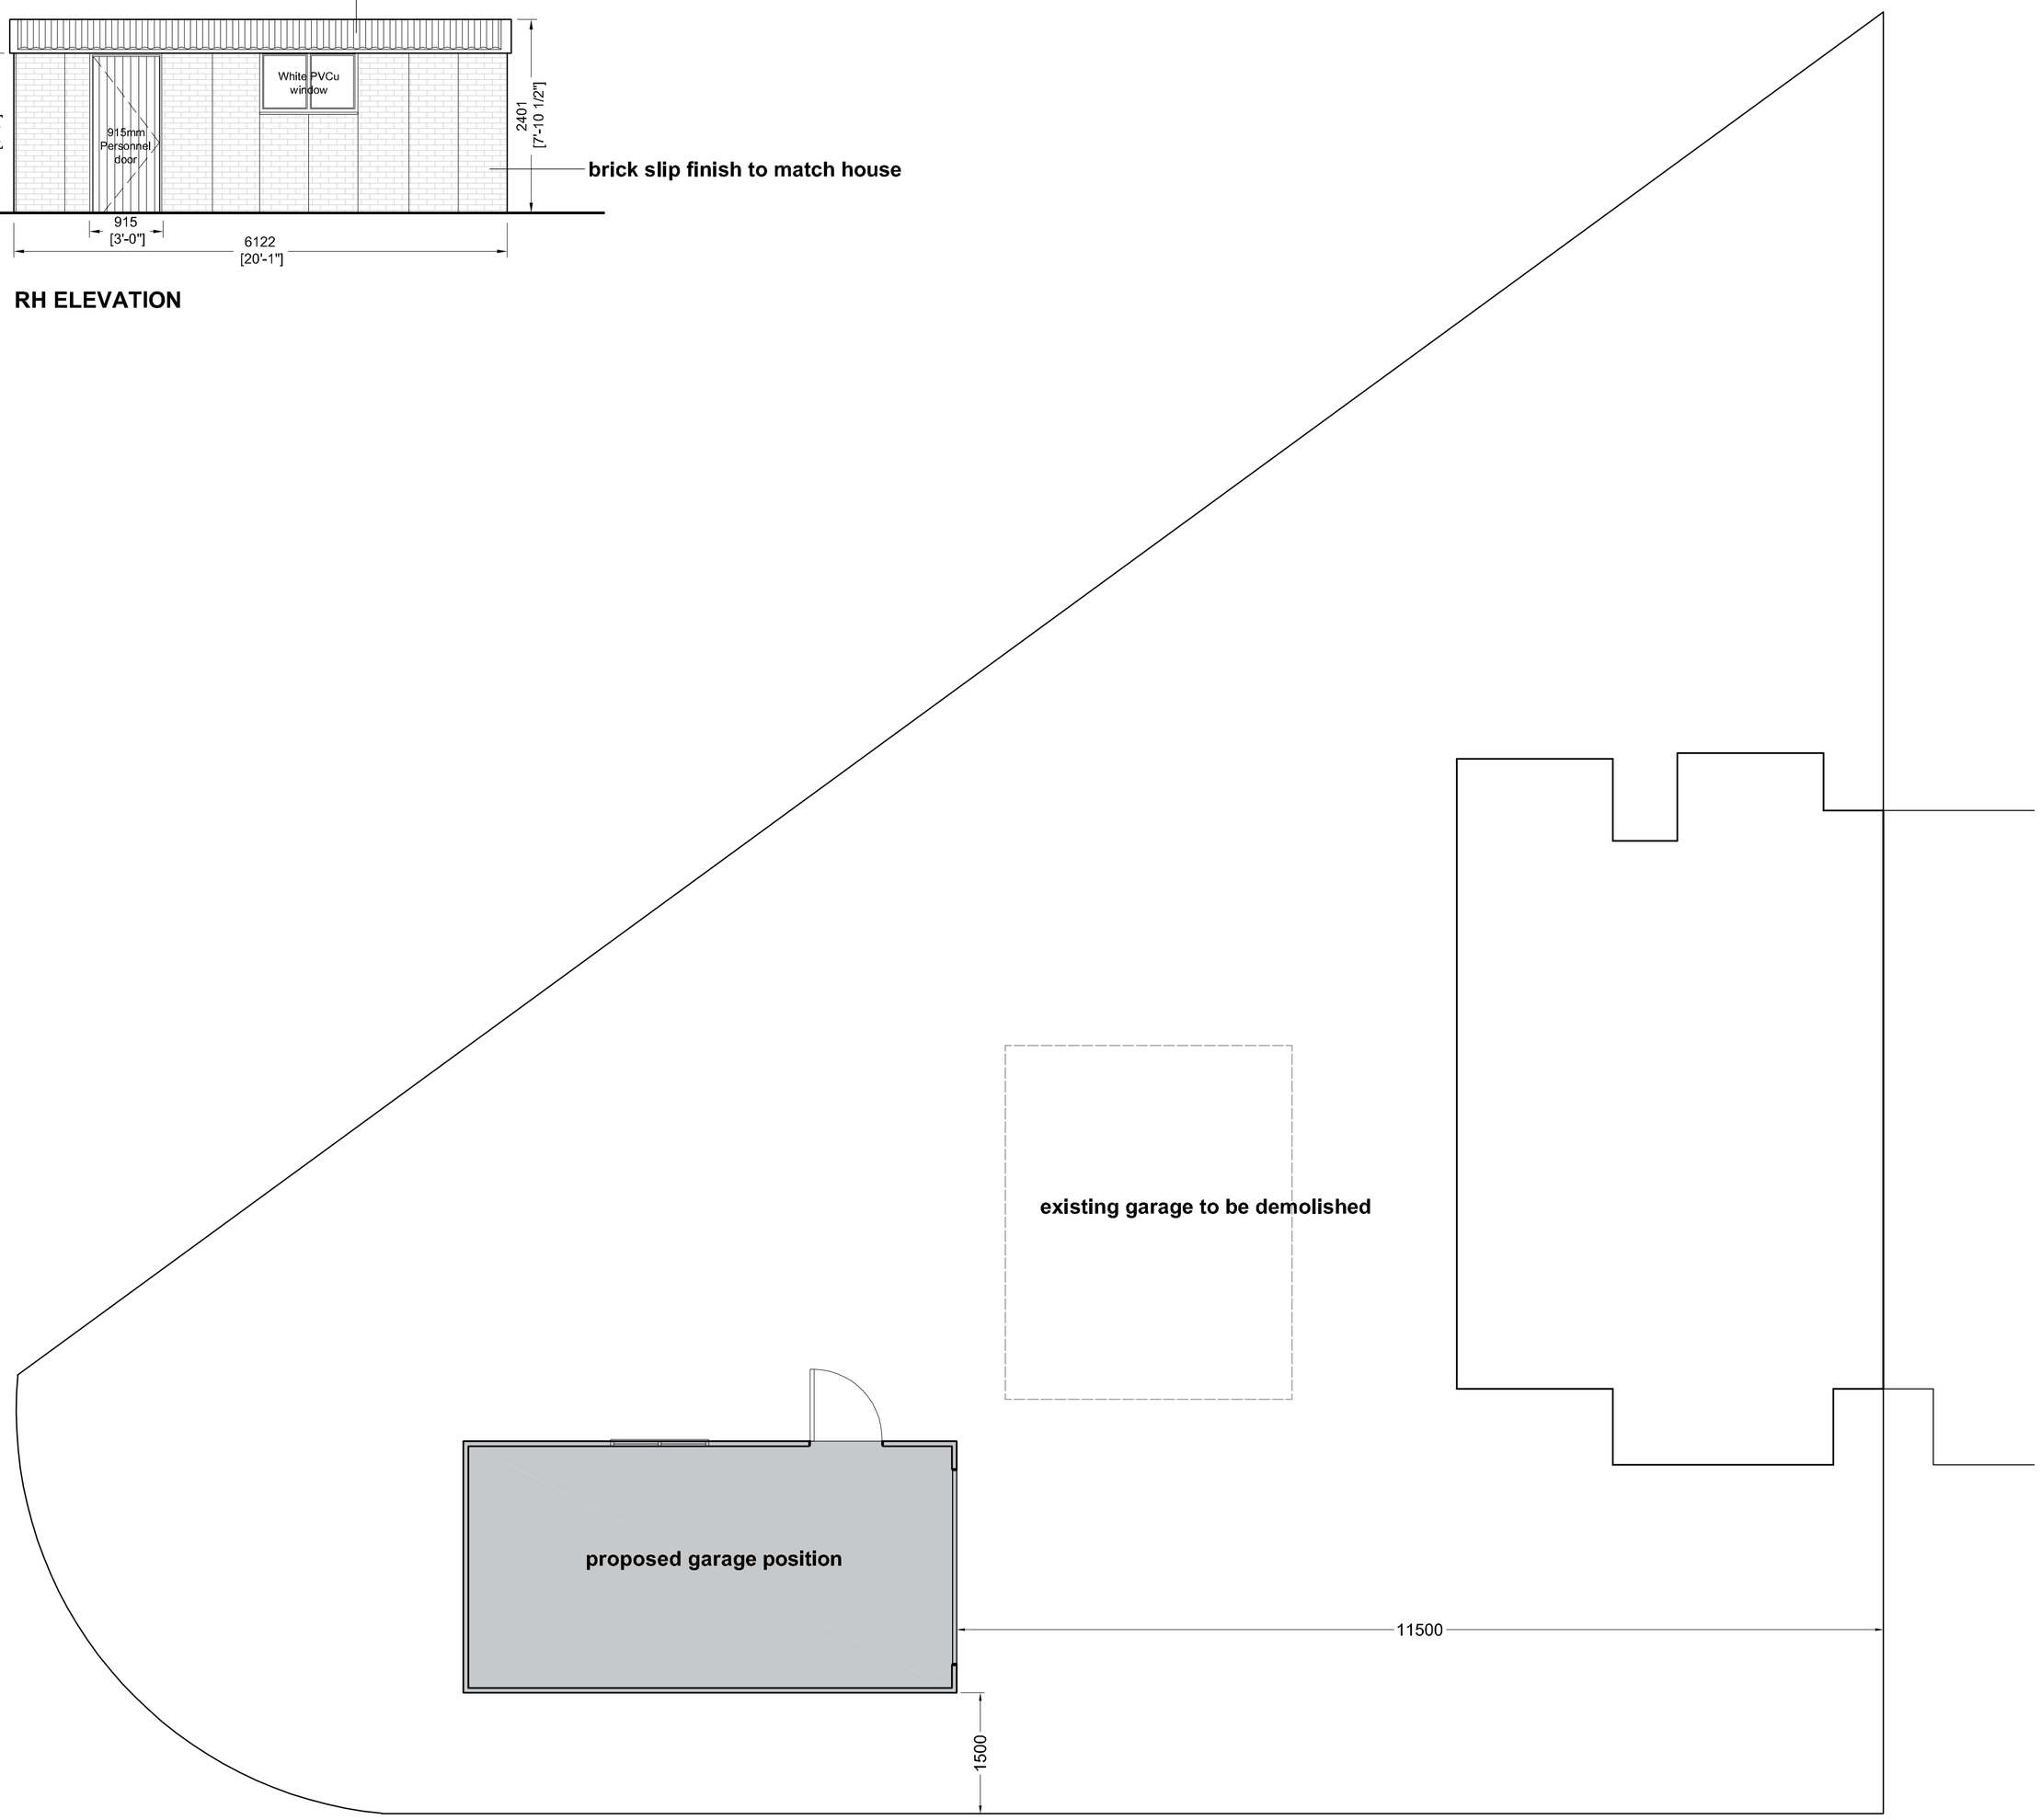

PROPOSED SITE PLAN @ 1:50