
A1


Copyright of this drawing is vested in the Architect and it must not be copied or reproduced without consent. Figured dimensions only are to be taken from this drawing. All contractors must visit the site and be responsible for taking and checking all dimensions relative to their work. Weedon Partnership to be advised of any variation between drawings and site conditions.
DO NOT SCALE OFF THIS DRAWING ..... IF IN DOUBT ASK

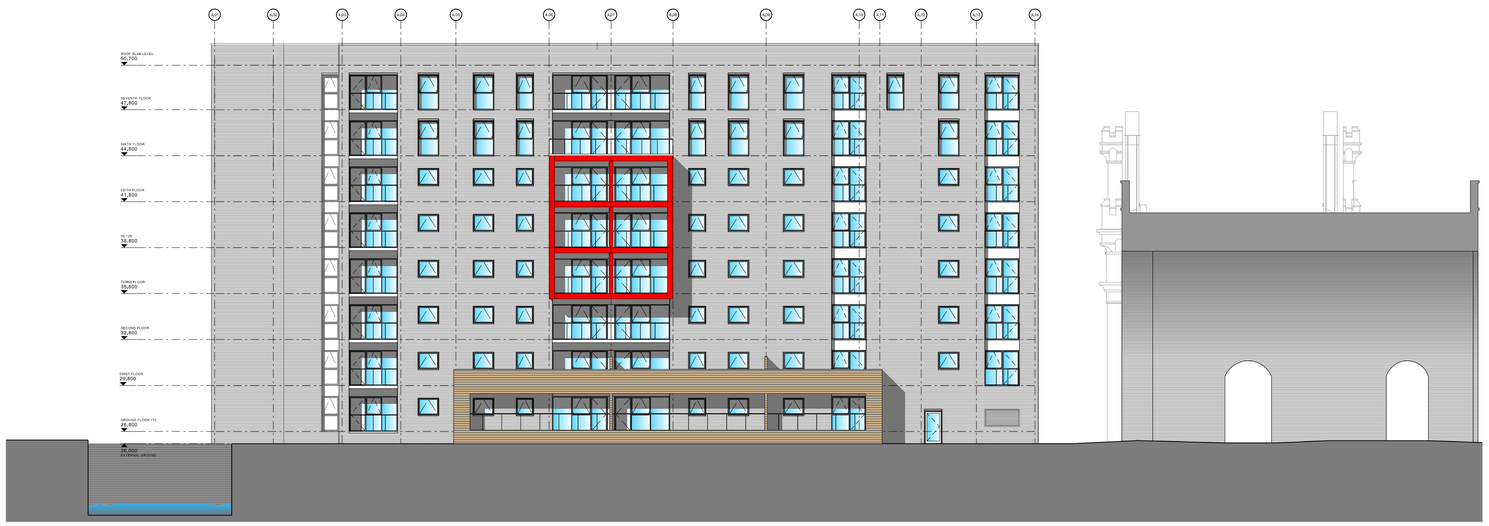

P1150.01 Site Elevation 01 - Block 3 Canal Basin / Access Road Elevation - 1:200 @ A1



P1150.02 Site Elevation 02 - Block 4 Elevation Facing Mancunian Way (A57) - 1:200 @ A1

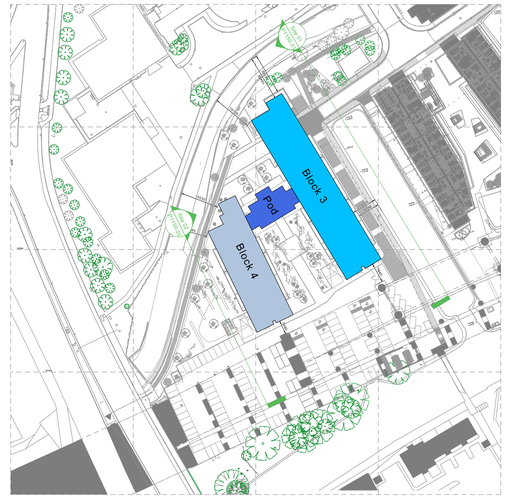

P1150.03 Site Elevation Location Plan - 1:1250 @A1

Rev	Drawn	Date	Comment
--	DV	15.12.2016	PLANNING ISSUE

WEEDON architects
Harry's Yard
176+178 Newhall St
Birmingham B3 1SJ
T: 0121 454 4171
F: 0121 455 9152
www.weedonarchitects.co.uk

POTATO WHARF - BLOCKS 3 & 4
SITE ELEVATIONS
GENERAL ARRANGEMENT BLOCK 3 & 4

Drawn DV Date DEC 2016 PLANNING
Checked PC Scale 1:200 @ A1 16042 P1150--

REF: PW3 & 4-WA-DRG-05-1150