C.3

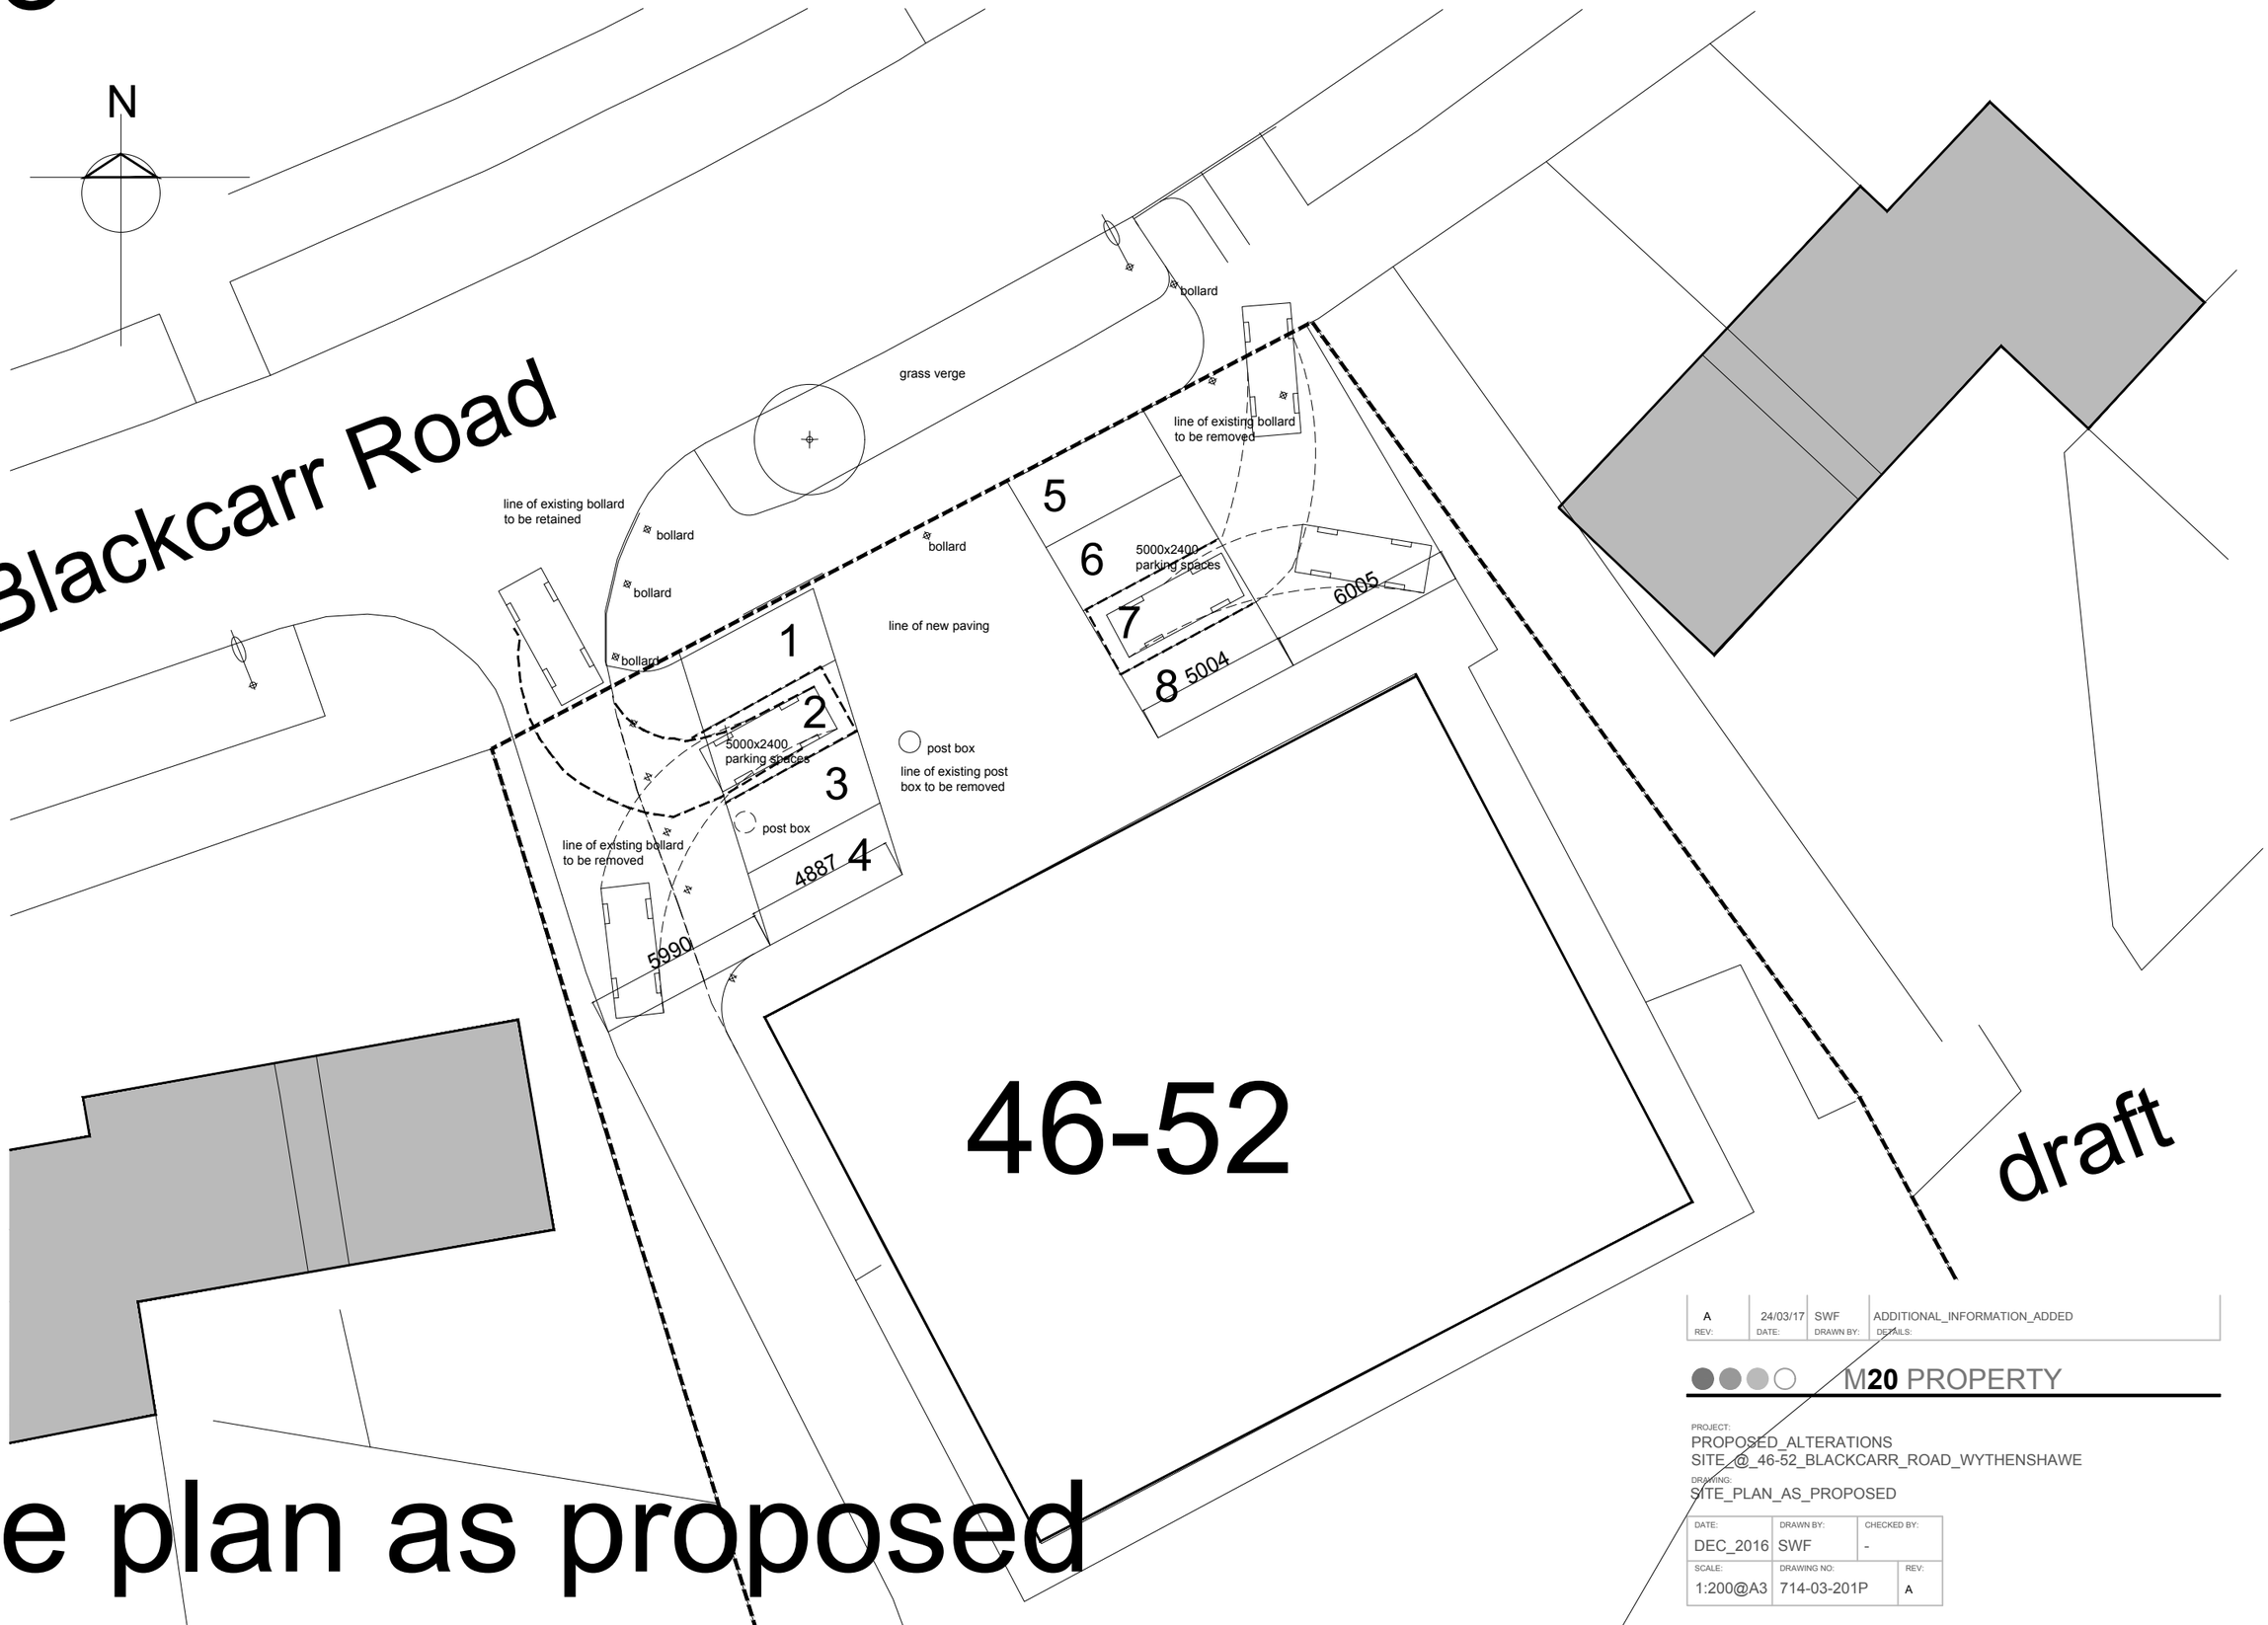

site plan as proposed

REV:	DATE:	DRAWN BY:	DETAILS:
A	24/03/17	SWF	ADDITIONAL_INFORMATION_ADDED

M20 PROPERTY

PROJECT:
PROPOSED_ALTERATIONS
SITE_@_46-52_BLACKCARR_ROAD_WYTHENSHAWE

DRAWING:
SITE_PLAN_AS_PROPOSED

DATE:	DRAWN BY:	CHECKED BY:	
DEC_2016	SWF	-	
SCALE:	DRAWING NO:		REV:
1:200@A3	714-03-201P		A