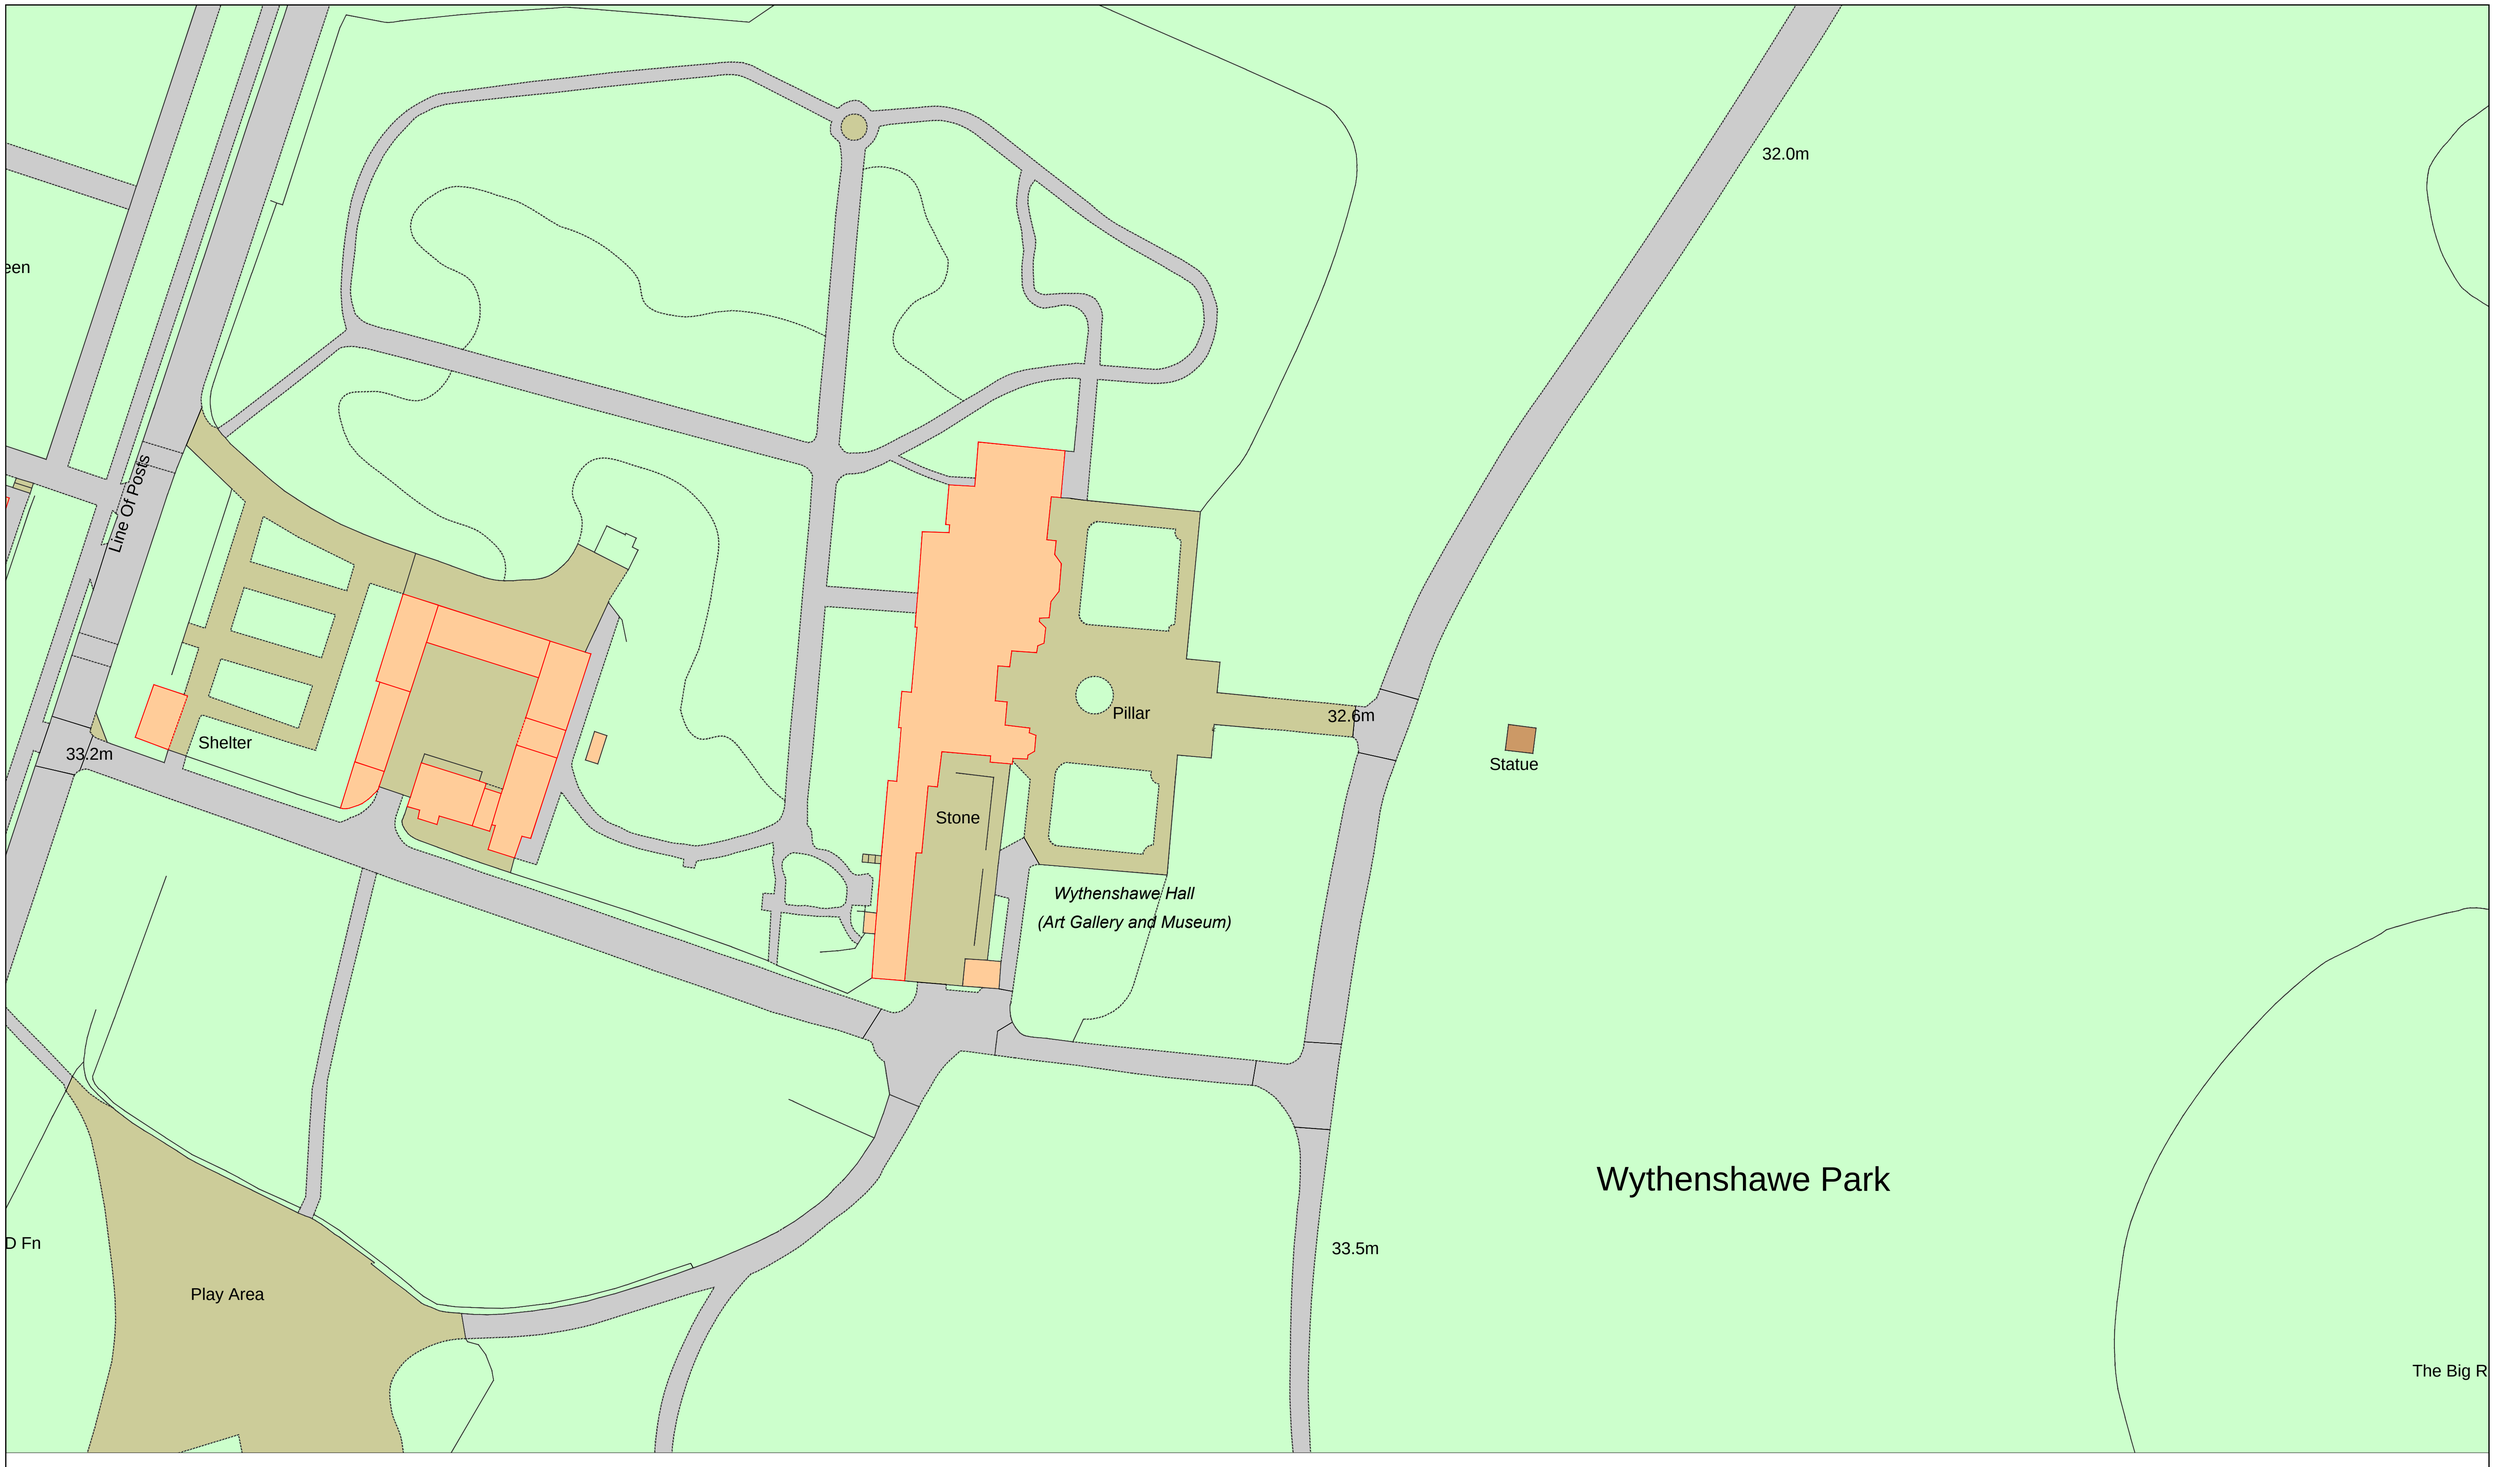

N

This drawing has been reproduced from the Ordnance Survey mapping with the permission of The Controller of Her Majesty's Stationery Office Crown copyright. Unauthorised reproduction infringes Crown copyright and may lead to prosecution or civil proceedings.

Rev	Description	Date	by	chkd

MANCHESTER CITY COUNCIL

Capital Programmes and Property

Manchester City Council
PO Box 532 Town Hall
Manchester M60 2LA

JOB TITLE: WYTHENSHAWE HALL

DRAWING TITLE: SITE LOCATION PLAN

COMPUTER FILE	DATE	SCALE	DRAWN	CHECKED
	April	1:500@A1	ML	

JOB NO.	DRAWING NO.	REVISION
	01	