DO NOT SCALE FROM THIS DRAWING

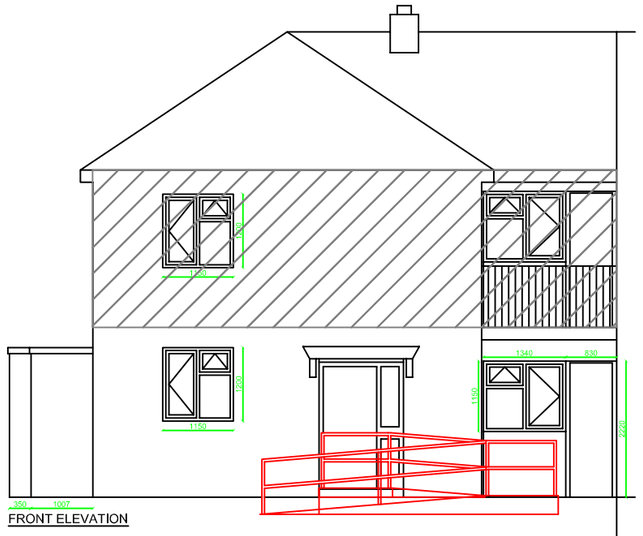

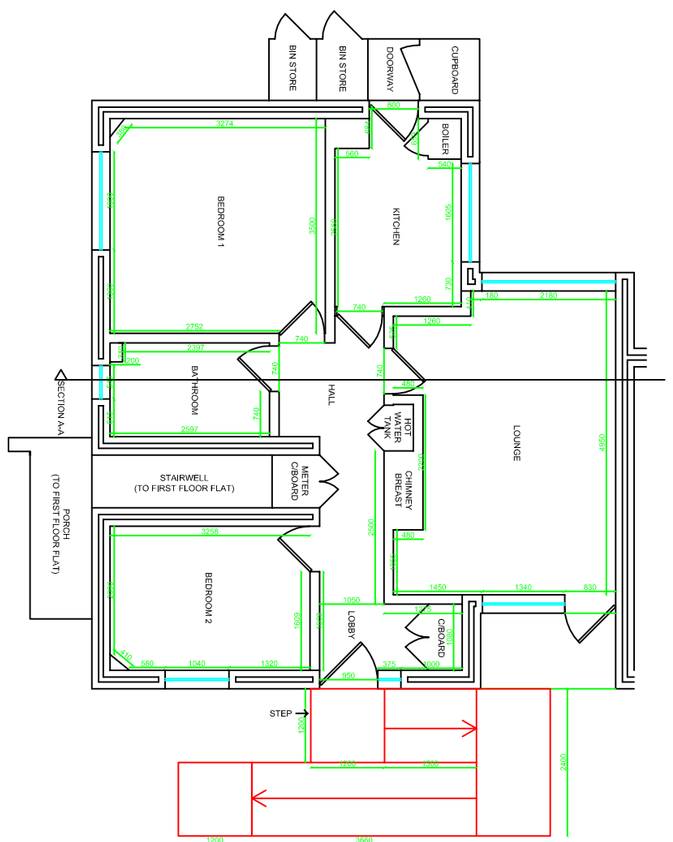

Ramp Plan and
Elevation 1:50 @ A2

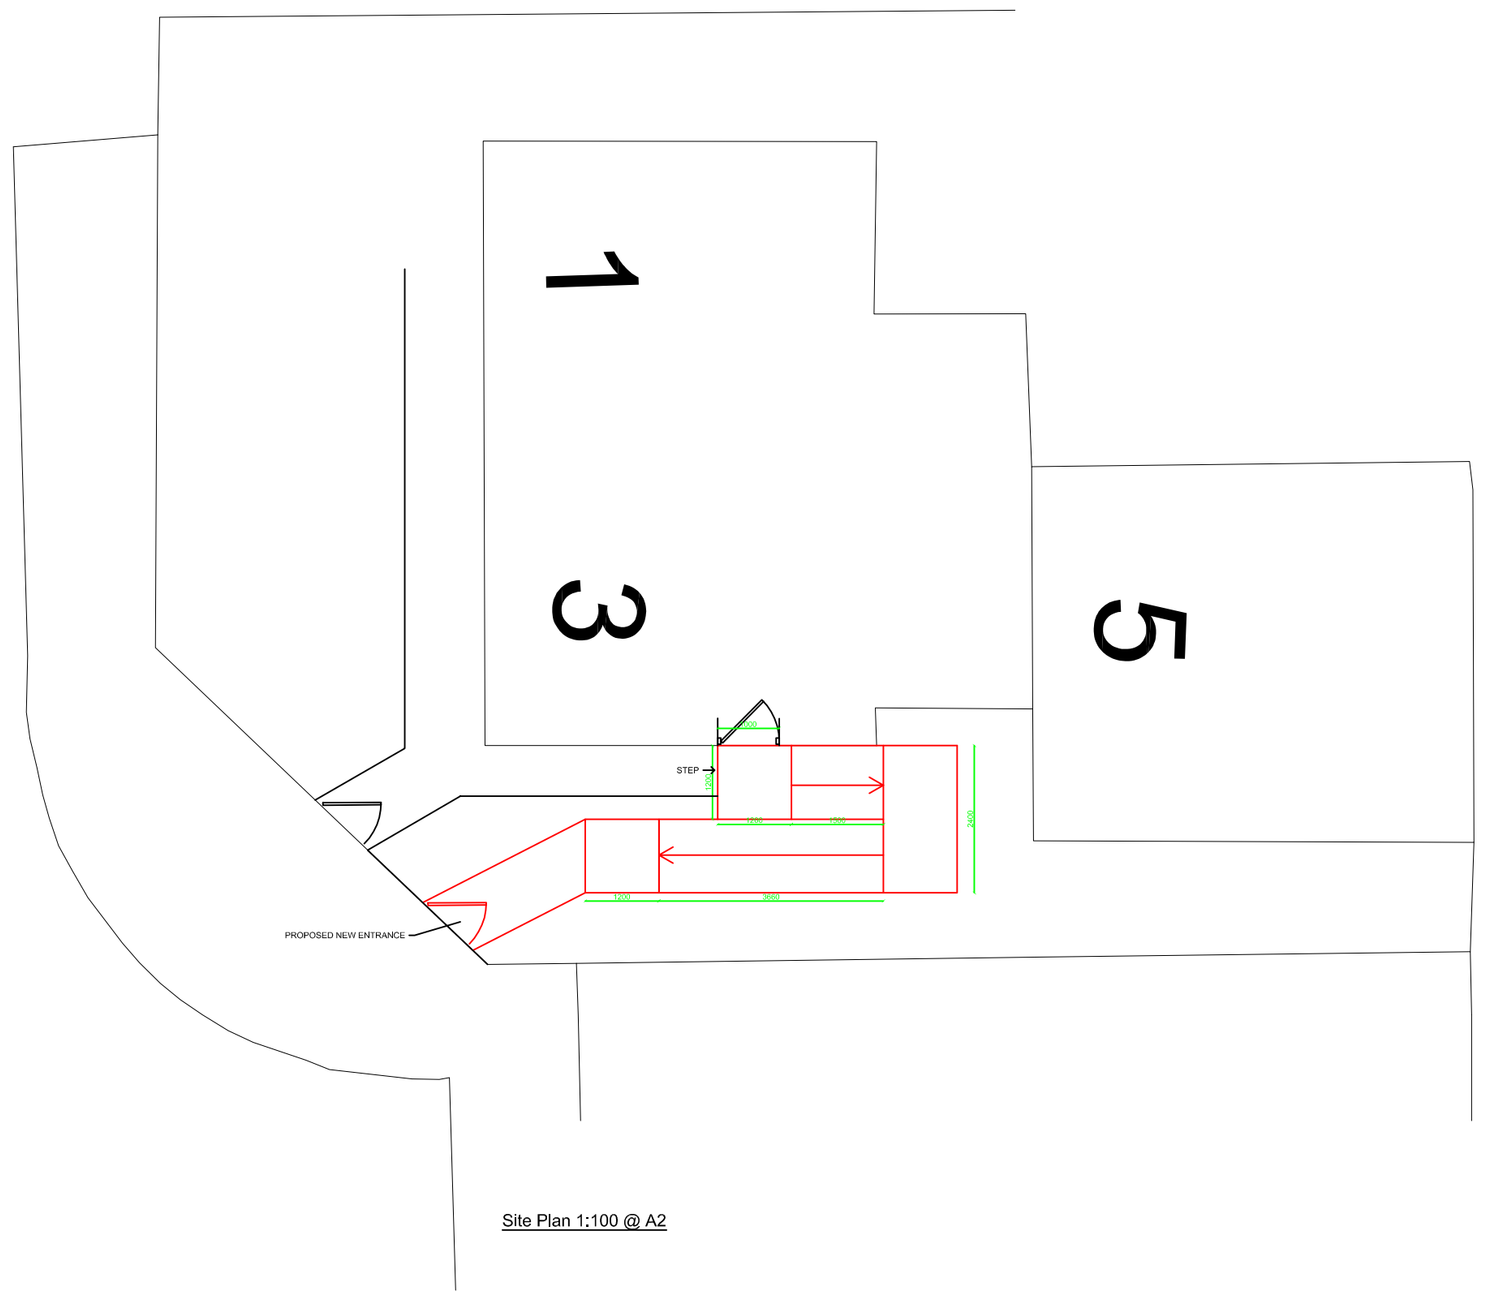

Site Plan 1:100 @ A2

Ramp to be installed according to Sub Contractors Risk and Method Statement

Finish ramp surface to be concrete flags complete with concrete upstand to outside edge

Ramp to be achieve a 1:12 gradient

Metal balustrade to be installed to outside edge, leaving an open step to Left Hand Side

Handrail to comply with Approved Document Part M

Ammendments

Northwards Housing
North Manchester's Council Homes

Address: 3 Burnthorp Avenue, Blackley

Project: Disabled Adaptation

Drawing: Proposed Ramp

Scale: VARIES

Drawn: RJB Date:Dec 2016