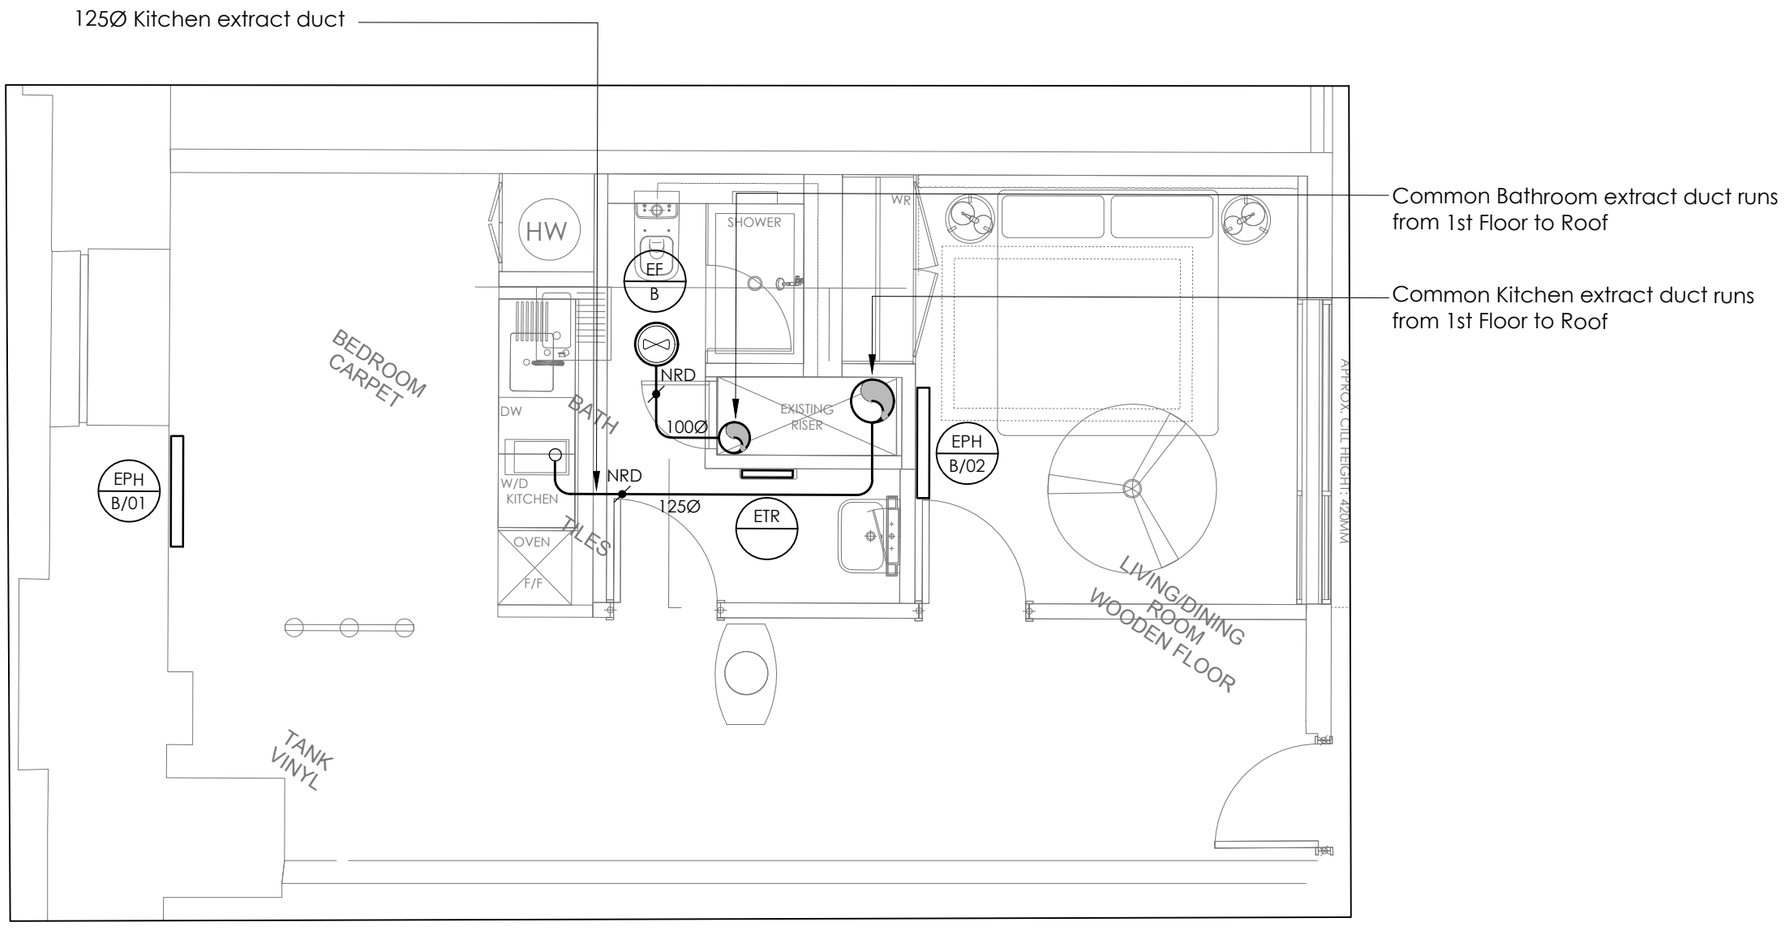


NOTES

1. Drawing to be read in conjunction with all relevant consultants drawings and specifications.
2. Any dimensions detailed in this drawing are to be in millimeters.
3. Do not scale from this drawing.
4. This drawing is protected by copyright.
5. This apartment type occurs 27 times.

Rev	Date	Description	Dwn	Chkd
T1	6.02.17	STAGE 4 TENDER ISSUE	JT	TC
A	12.09.16	STAGE 3 ISSUE	JT	TC

The Anslow Partnership
Consulting Engineers

6th Floor,
140 Leadenhall Street
London, EC3V 4QT
Telephone: (020) 7553 2050
Facsimile: (020) 7553 2051
Email: initialsurname@anslowconsulting.co.uk

Project	THE PLACE MANCHESTER
Client	GO NATIVE
Architect	ARCHER HUMPHREYS ARCHITECTS

Title	APARTMENT 222 (TYPE B) MECHANICAL SERVICES PROPOSAL	
Drawn: JT	Checked: TC	Verified: DA
Issue: TENDER	Date: AUG 2016	Scale: 1:50@A3
Drawing Number: 216037/M/B/3100		Revision: T1