Copyright: All rights reserved. This drawing must not be reproduced without permission.

Only the original drawing should be relied upon. Contractors, subcontractors and suppliers must verify all dimensions on site before commencing any work or making any shop drawings.

All shop drawings to be submitted to the architect for comment prior to fabrication.

This drawing is to be read in conjunction with the Architect's specification, bills of quantities / schedules, structural, mechanical & electrical drawings and all discrepancies are to be reported to the architect.


Do not scale from this drawing. Dimensions are in millimetres unless otherwise stated.

revision / date / amendments

A / 19.08.16 / UPDATED WITH LATEST PLANS AND ANNOTATED
B / 22.08.16 / UPDATED ANNOTATIONS
C / 06.09.16 / UPDATED WITH LATEST PLANS
D / 26.10.16 / ANNOTATION UPDATED
E / 31.10.16 / ELEVATION UPDATED
F / 11.11.16 / ELEVATION UPDATED





GROUND FLOOR SECTION DD - PART 1 scale 1:50

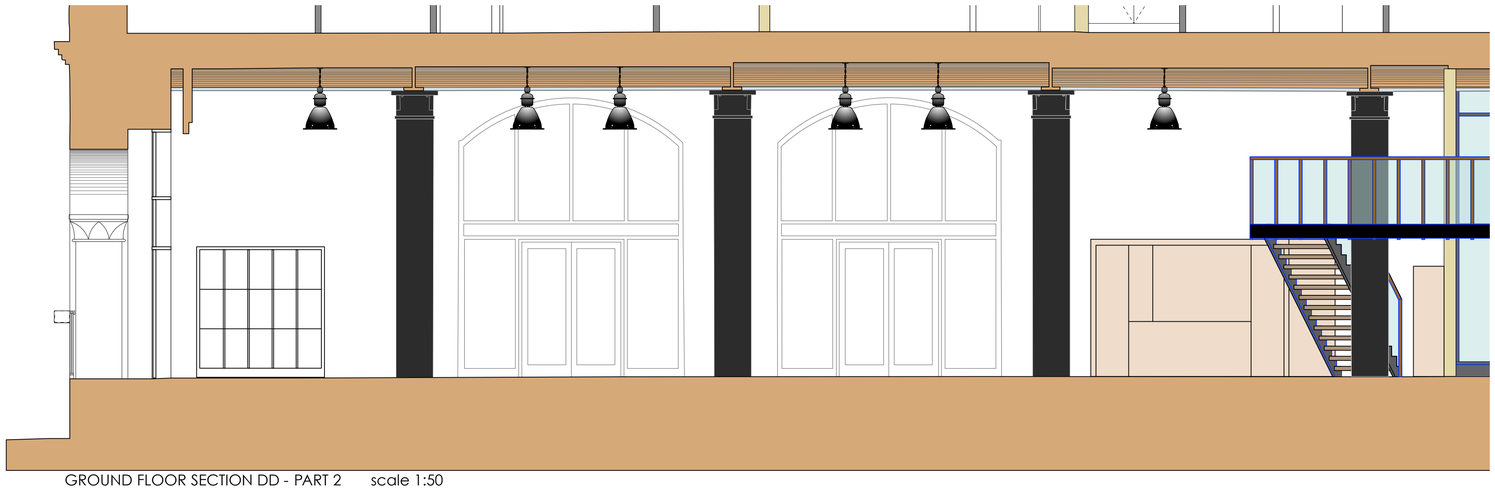


GROUND FLOOR SECTION DD - PART 2 scale 1:50

KEY PLAN

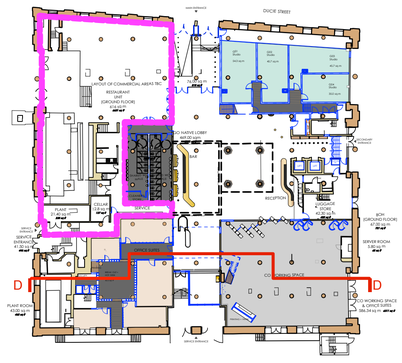

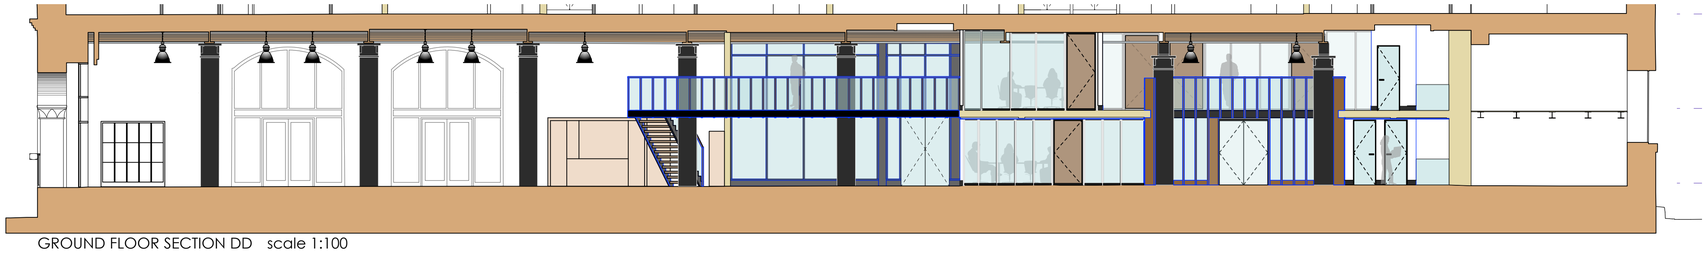

GROUND FLOOR SECTION DD scale 1:100

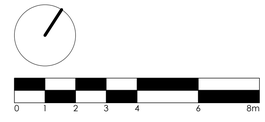

Planning

Archer Humphryes Architects

Basement
Central House
142 Central Street
London, United Kingdom
EC1V 8AR
T : +44 (0) 20 7251 8555

project title: The Place Manchester		
drawing title: Proposed Ground Floor Section DD	scale: 1:50 @A1	date: 12.07.16
	drawn: LC	checked: DA
drawing number: AHA/PLC/ PL /140	revision: F	