Copyright: All rights reserved. This drawing must not be reproduced without permission.

Only the original drawing should be relied upon. Contractors, subcontractors and suppliers must verify all dimensions on site before commencing any work or making any shop drawings.


All shop drawings to be submitted to the architect for comment prior to fabrication.

This drawing is to be read in conjunction with the Architect's specification, bills of quantities / schedules, structural, mechanical & electrical drawings and all discrepancies are to be reported to the architect.


Do not scale from this drawing. Dimensions are in millimetres unless otherwise stated.

revision / date / amendments


A / 13.04.2016 / Additional details sheet added
B / 16.02.2017 / Shadow gap detail updated from 10 to 20mm following MCC Planning comments

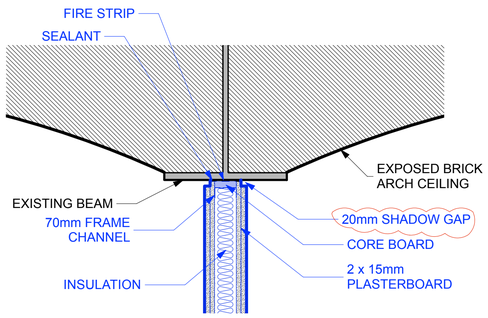


DETAIL 1 : INTERFACE BETWEEN EXISTING BEAM AND NEW WALL
SCALE 1:10 SECTION

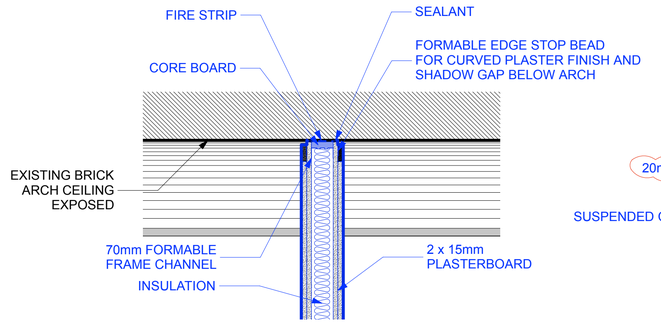


DETAIL 2 : INTERFACE BETWEEN EXPOSED ARCH CEILINGS AND NEW INTERNAL PARTITIONS
SCALE 1:10 SECTION

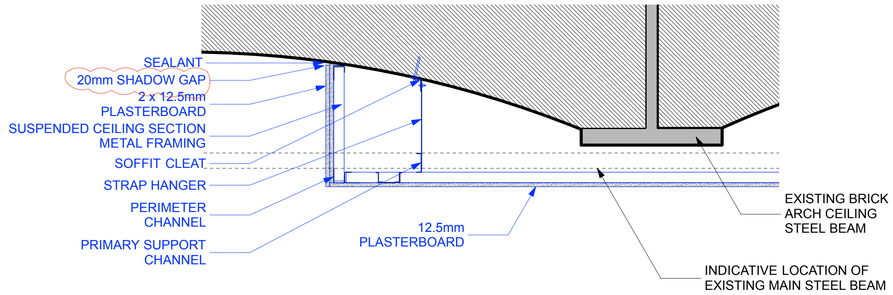


DETAIL 3 : PROPOSED DROPPED CEILING DETAIL SECTION
LOCATION : KITCHENS AND BATHROOMS ONLY
SCALE 1:10 SECTION

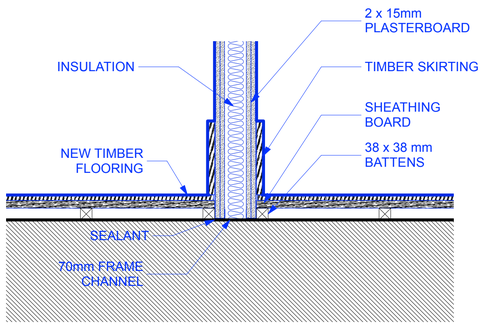

DETAIL 4 : INTERFACE BETWEEN FLOOR AND NEW WALL
SCALE 1:10 SECTION

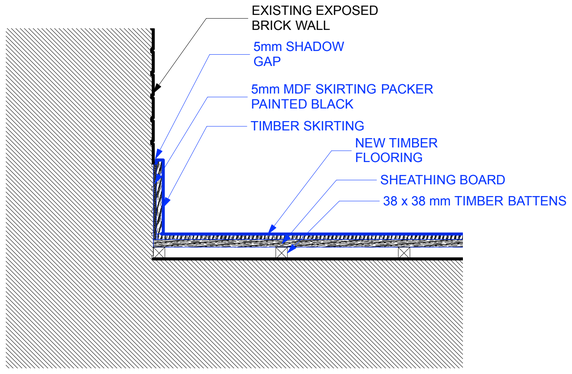

DETAIL 5 : INTERFACE BETWEEN FLOOR AND EXISTING BRICK WALL
SCALE 1:10 SECTION

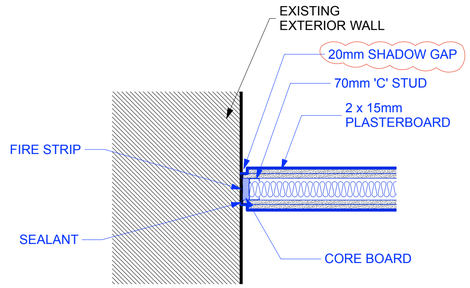

DETAIL 6 : WALL INTERFACE BETWEEN EXISTING AND NEW
SCALE 1:10 PLAN

Planning

Archer Humphryes Architects

Basement
Central House
142 Central Street
London, United Kingdom
EC1V 8AR
T : +44 (0) 20 7251 8555

project title
The Place
Manchester

drawing title
Typical interface details

scale 1:10 @A1 | date 20.06.16
drawn PD | checked DA

drawing number
AHA/PLC/DET/801

revision
B