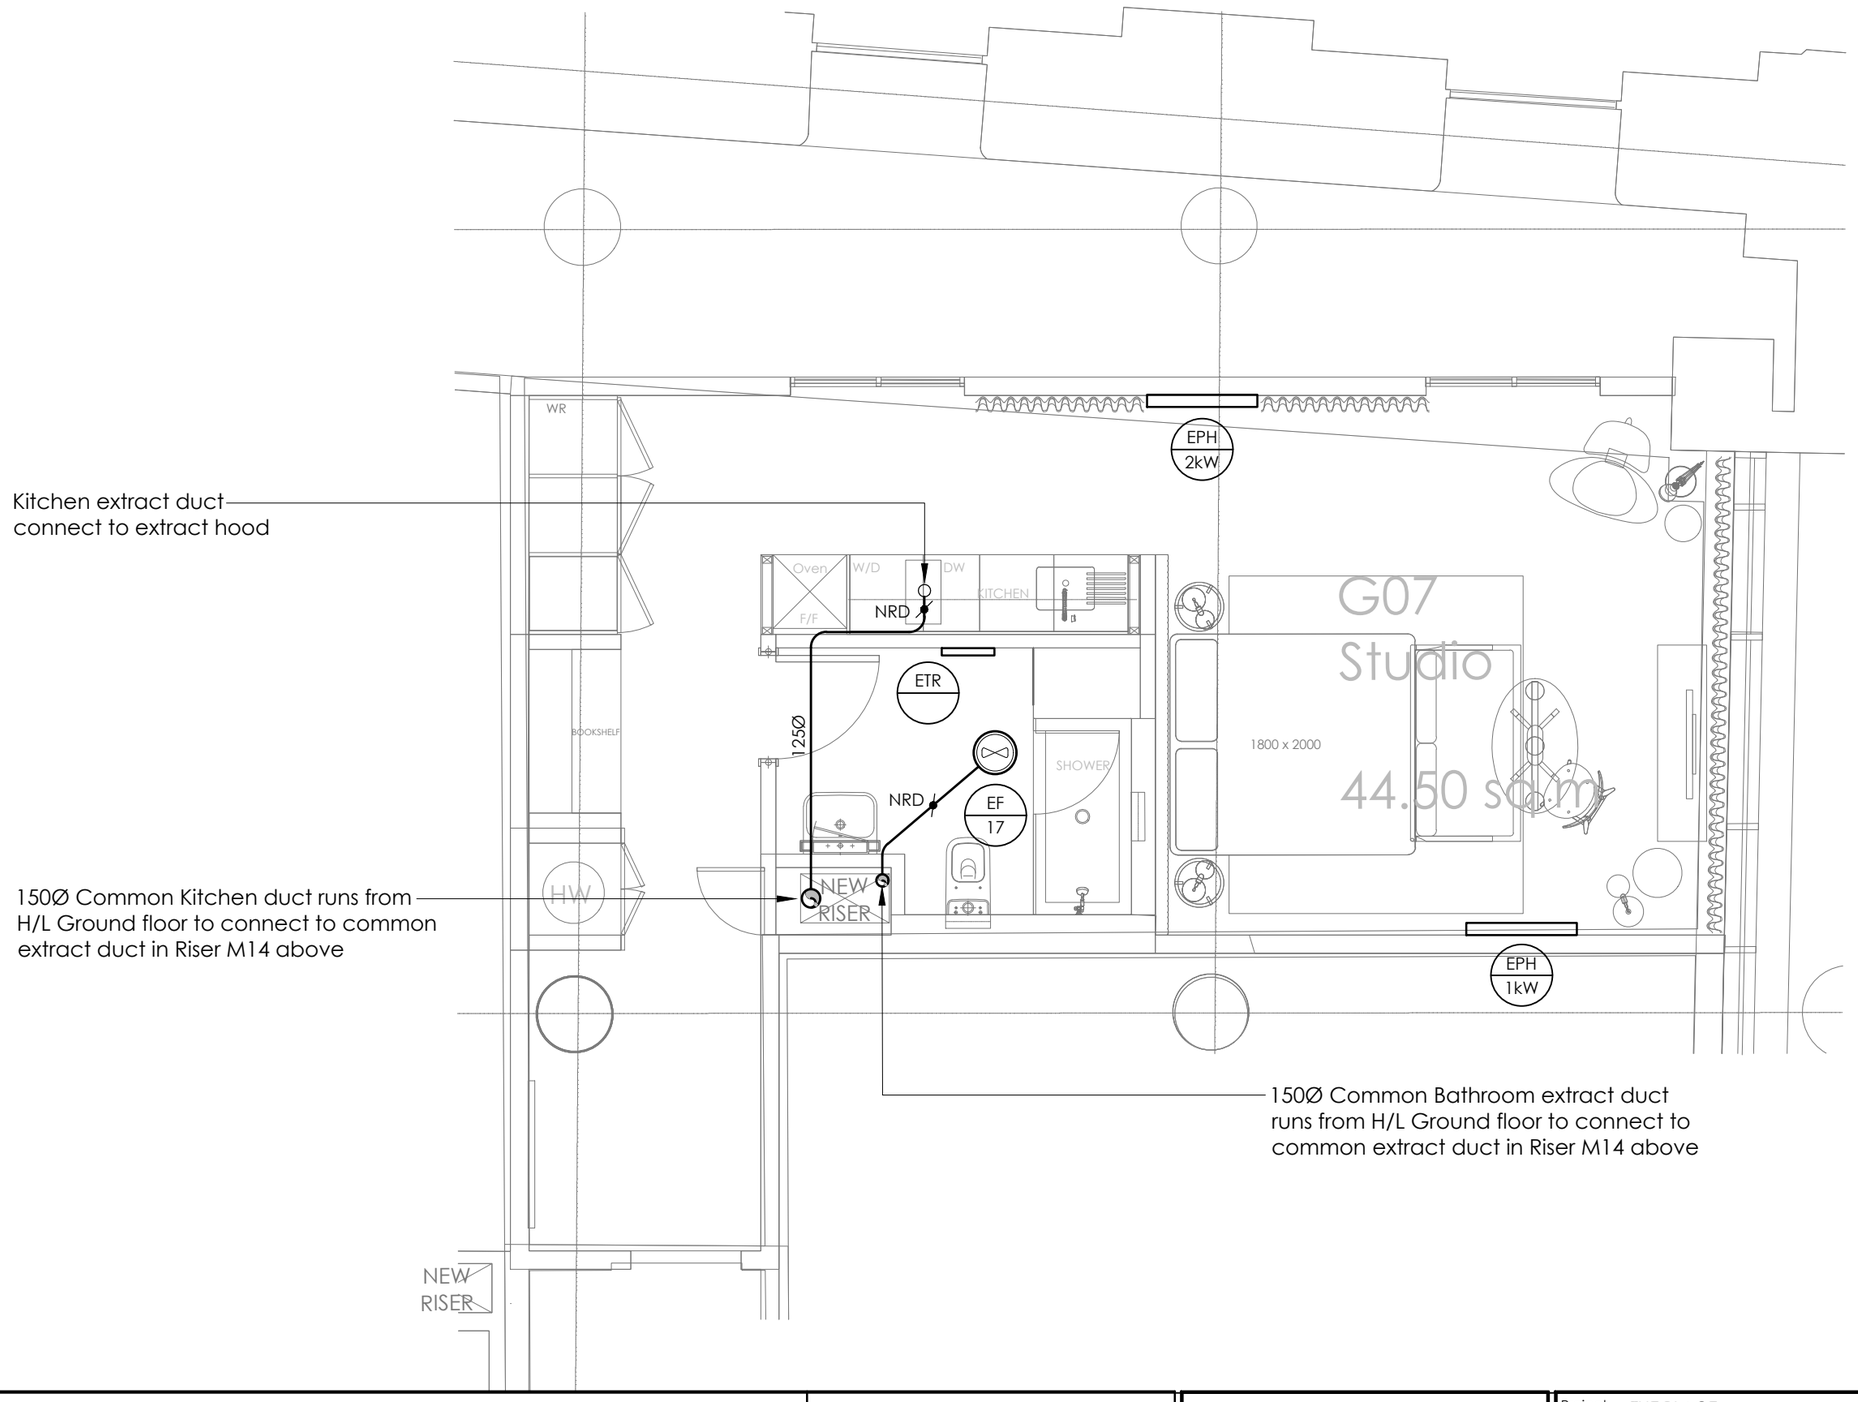


NOTES

1. Drawing to be read in conjunction with all relevant consultants drawings and specifications.
2. Any dimensions detailed in this drawing are to be in millimeters.
3. Do not scale from this drawing.
4. This drawing is protected by copyright.
5. This apartment type occurs 2 times.

Rev	Date	Description	Dwn	Chkd
T1	06.02.17	STAGE 4 TENDER ISSUE	JT	RJ
I	13.01.17	ISSUED FOR INFORMATION	JT	RJ
A	12.09.16	STAGE 3 ISSUE	JT	TC

The Anslow Partnership
Consulting Engineers

tap consulting engineers

6th Floor,
140 Leadenhall Street
London, EC3V 4QT
Telephone: (020) 7553 2050
Facsimile: (020) 7553 2051
Email: initialsurname@anslowconsulting.co.uk

Project	THE PLACE MANCHESTER
Client	GO NATIVE
Architect	ARCHER HUMPHREYS ARCHITECTS

Title	STUDIO G07 (TYPE F) MECHANICAL SERVICES PROPOSAL	
Drawn JT	Checked RJ	Verified DA
Issue TENDER	Date AUG 2016	Scale 1:50@A3
Drawing Number 216037/M/F/3100		Revision T1