Notes

REV A SIGNAGE LOCATION REFERENCES ADDED, SHEET SIZED AMENDED 09/11/16

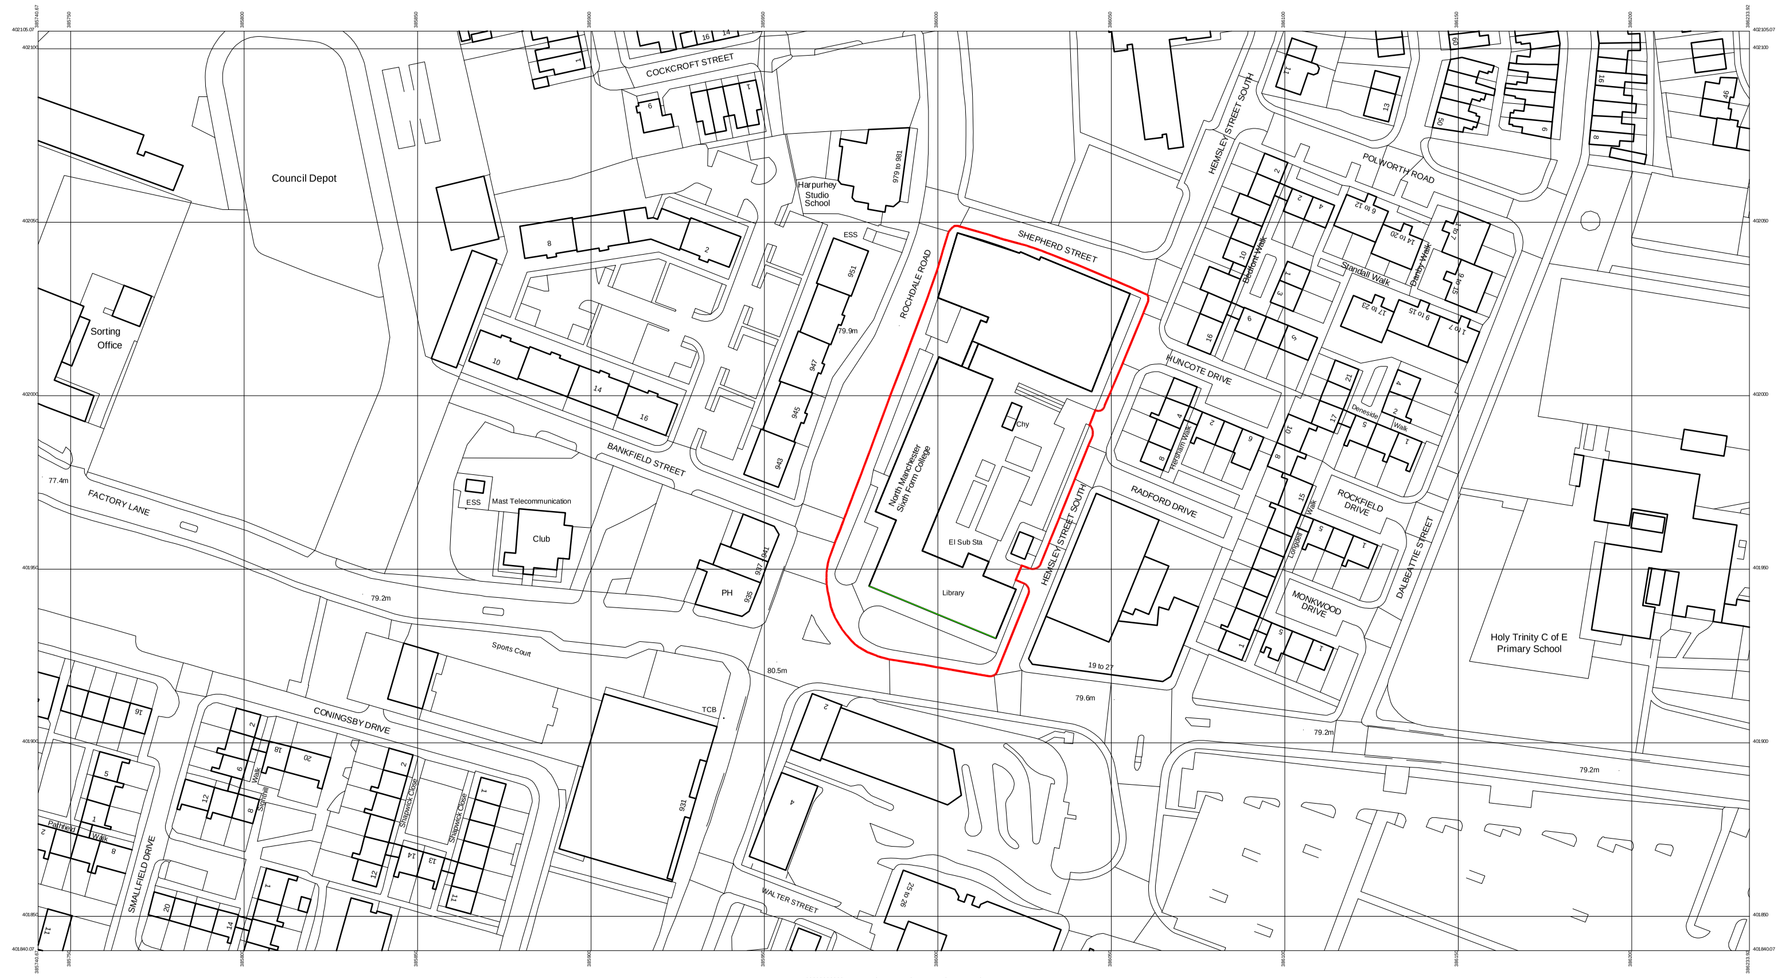

Site location plan 1:1250



Proposed sign locations 1:500

NOTE
DRAWING TO BE READ IN CONJUNCTION WITH ASTRA SIGNS, ELITE SIGN SOLUTIONS AND GB SIGNS, DETAILED DRAWINGS. REFER ALSO TO SPREADSHEET SCHEDULE FOR SIGNAGE REFERENCES AND DETAIL. SIGNAGE NOT REFERENCED IS ASSUMED TO BE INTERNAL

DRAWINGS BASED ON INFORMATION SUPPLIED BY THE MANCHESTER COLLEGE

davenport architecture
Education | Residential | Commercial | Leisure | Master Planning
Mere House, Brook Street, Knutsford, Cheshire, WA16 8GP
Tel: 01565 360419

Project Title

The Manchester College

Signage replacement application

Drawing Title

Harpurhey Campus

Site and signage location plans

Scale		Author
Shown	A1	JD
Job Number		Checked
2016-003		-
Drawing Number		Revision
PL907		A