
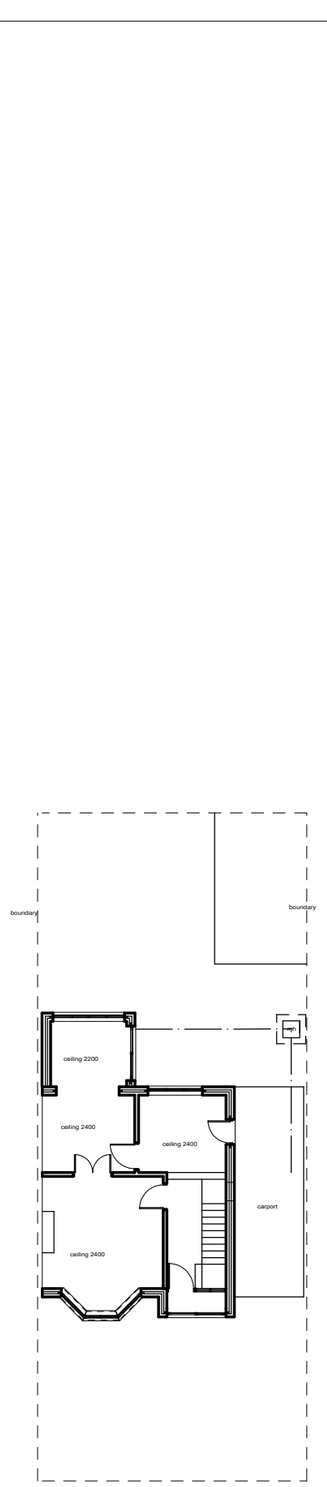


existing

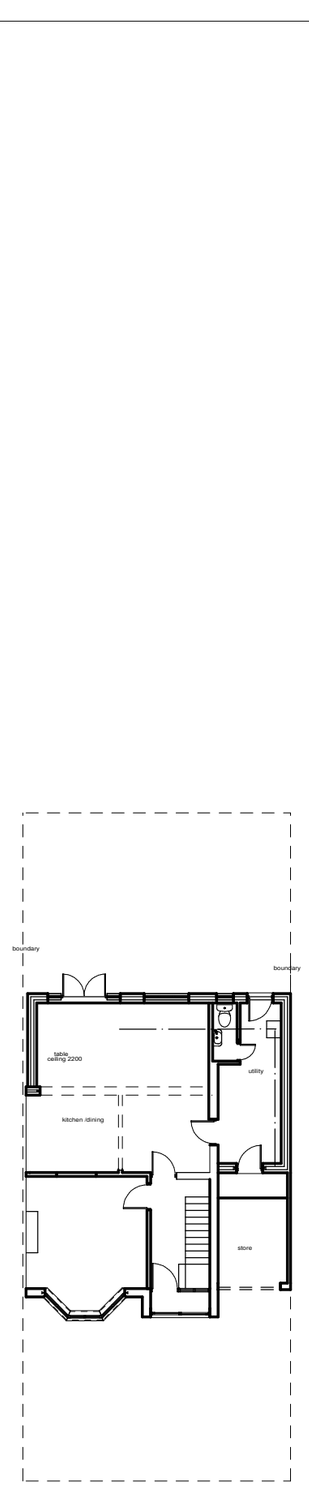

proposed

Plans prepared for Local Authority approval .
All dimensions to be checked on site

A	–	–
	Date	Revisions

©copyright

Client
–

Job Title
–

Extension at
23 Bankside Road
M20 5QE

Drawing Title
–

Site Layouts

Scale
– 1:200 @ A3

Date
–

Drawn by
–

Drg No.
– BR122016/03

Rev.
–