Copyright: All rights reserved. This drawing must not be reproduced without permission.

Only the original drawing should be relied upon. Contractors, subcontractors and suppliers must verify all dimensions on site before commencing any work or making any shop drawings.


All shop drawings to be submitted to the architect for comment prior to fabrication.

This drawing is to be read in conjunction with the Architect's specification, bills of quantities / schedules, structural, mechanical & electrical drawings and all discrepancies are to be reported to the architect.

Do not scale from this drawing. Dimensions are in millimetres unless otherwise stated.

revision / date / amendments


A / 15.04.16 / General update for issue

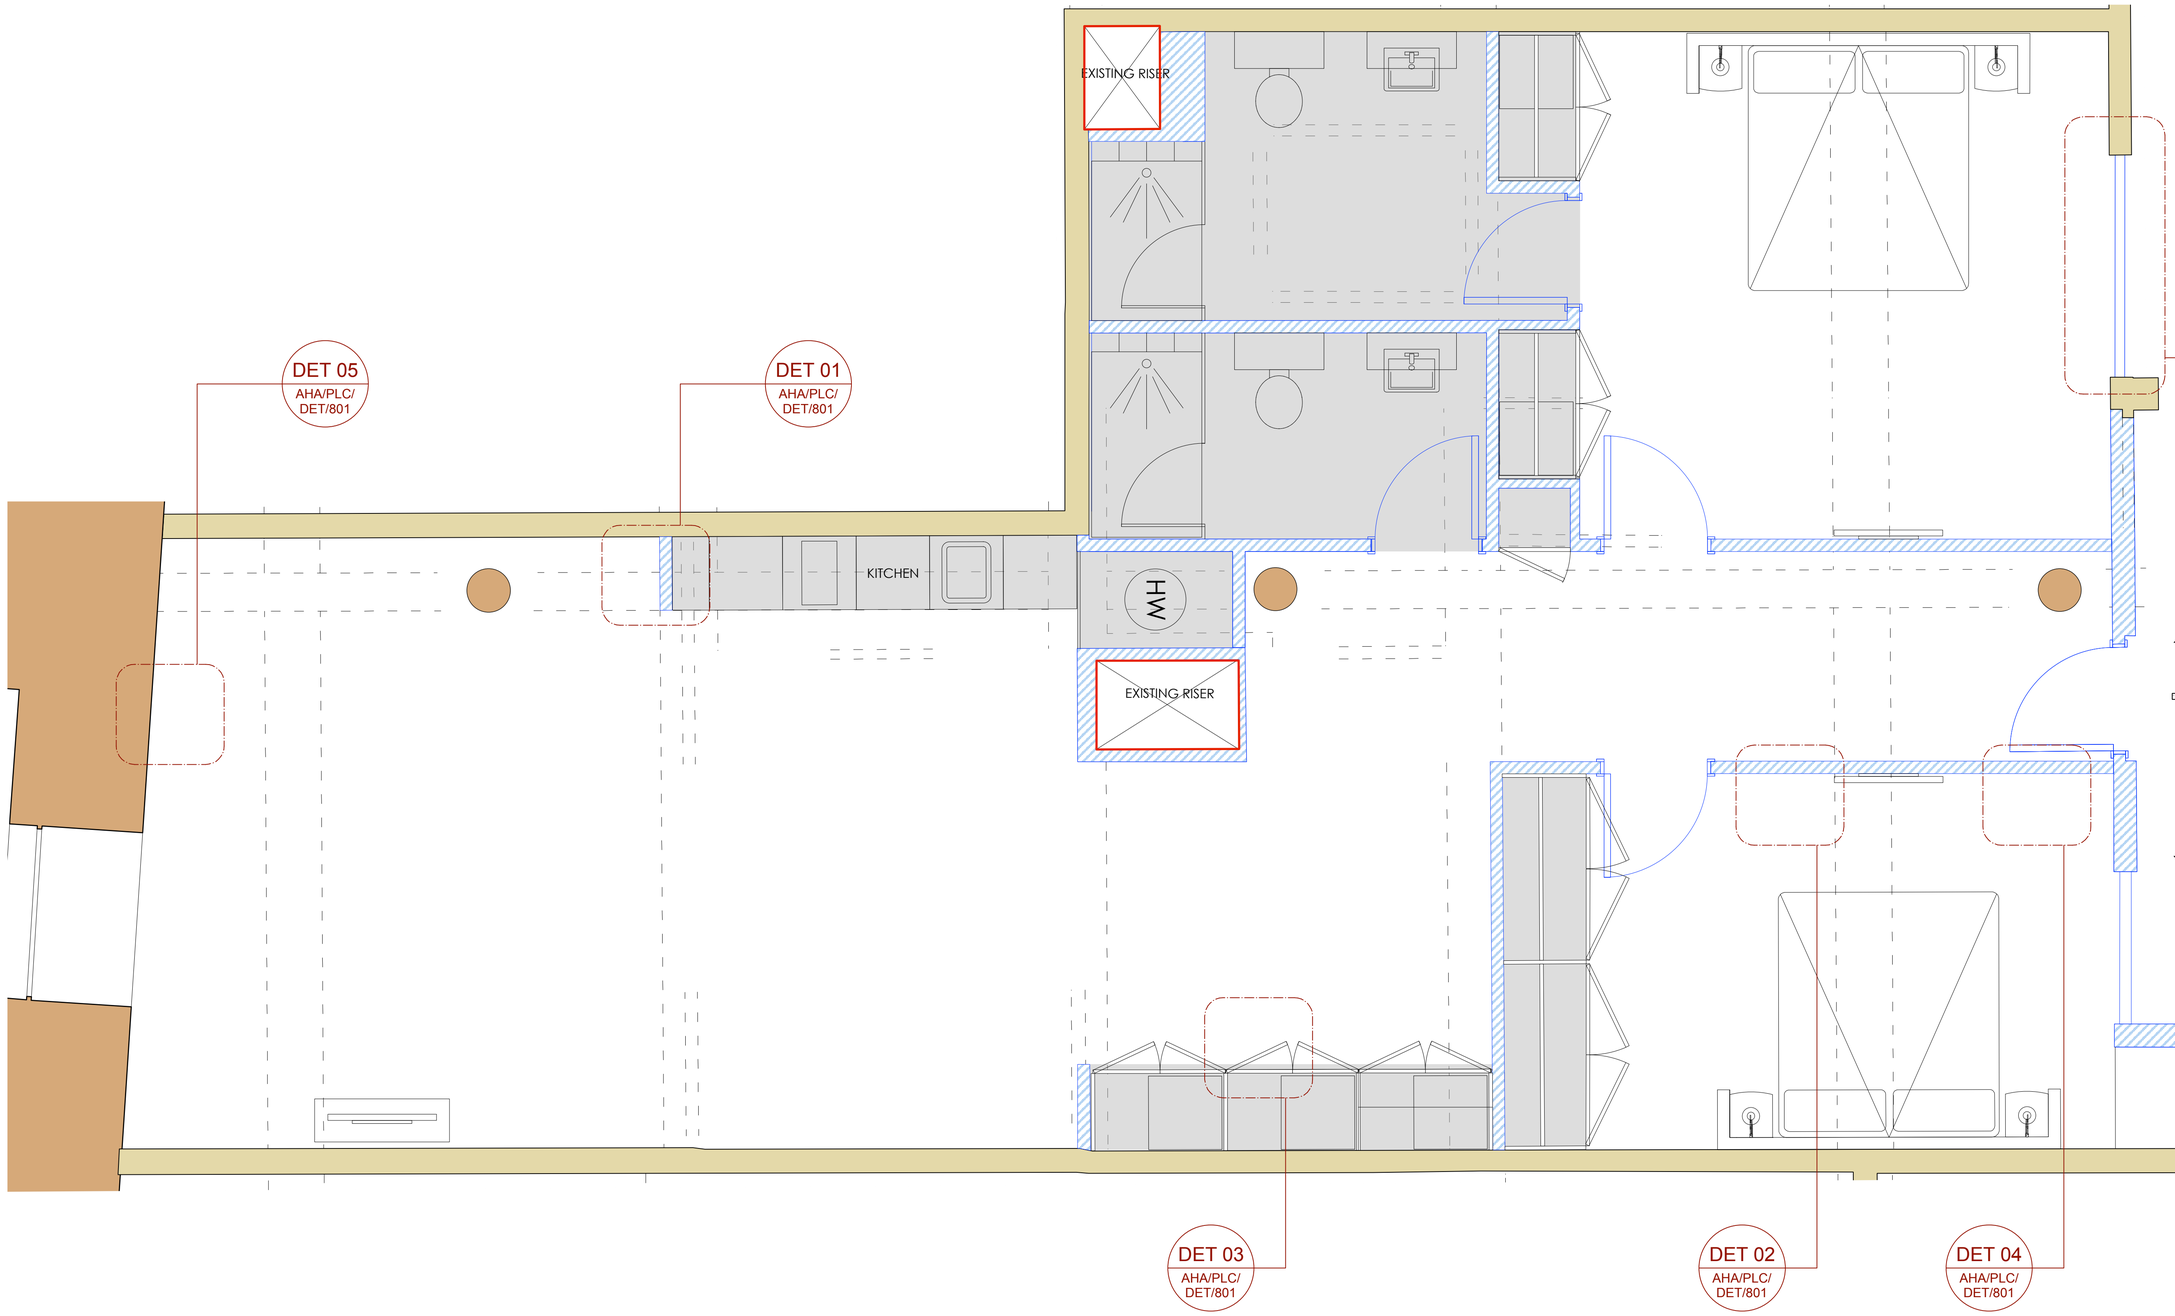

LEGEND

- Existing riser location highlighted in red
- Proposed riser location highlighted in blue
- Original Fabric
- Residential Conversion Fabric
- Area of dropped ceiling over bathrooms and kitchens.
- New walls

KEY PLAN

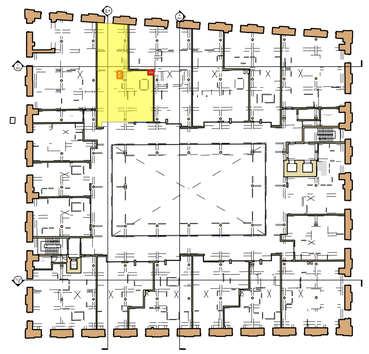

NEW INTERIOR DECORATION TO BE PROVIDED THROUGHOUT

0 1 2 3 4 6 8m

PROPOSED TYPICAL 2-BED APARTMENT LAYOUT A

FLOORS 1 - 4

Design

Archer Humphryes Architects

Basement
Central House
142 Central Street
London, United Kingdom
EC1V 8AR
T: +44 (0) 20 7251 8555

project title: The Place Manchester		
drawing title: Proposed Typical 2-Bed Room	scale: 1:25 @A1	date: 11.04.06
	drawn: FCS	checked: DA
drawing number: AHA/PLC/GA/325	revision: A	