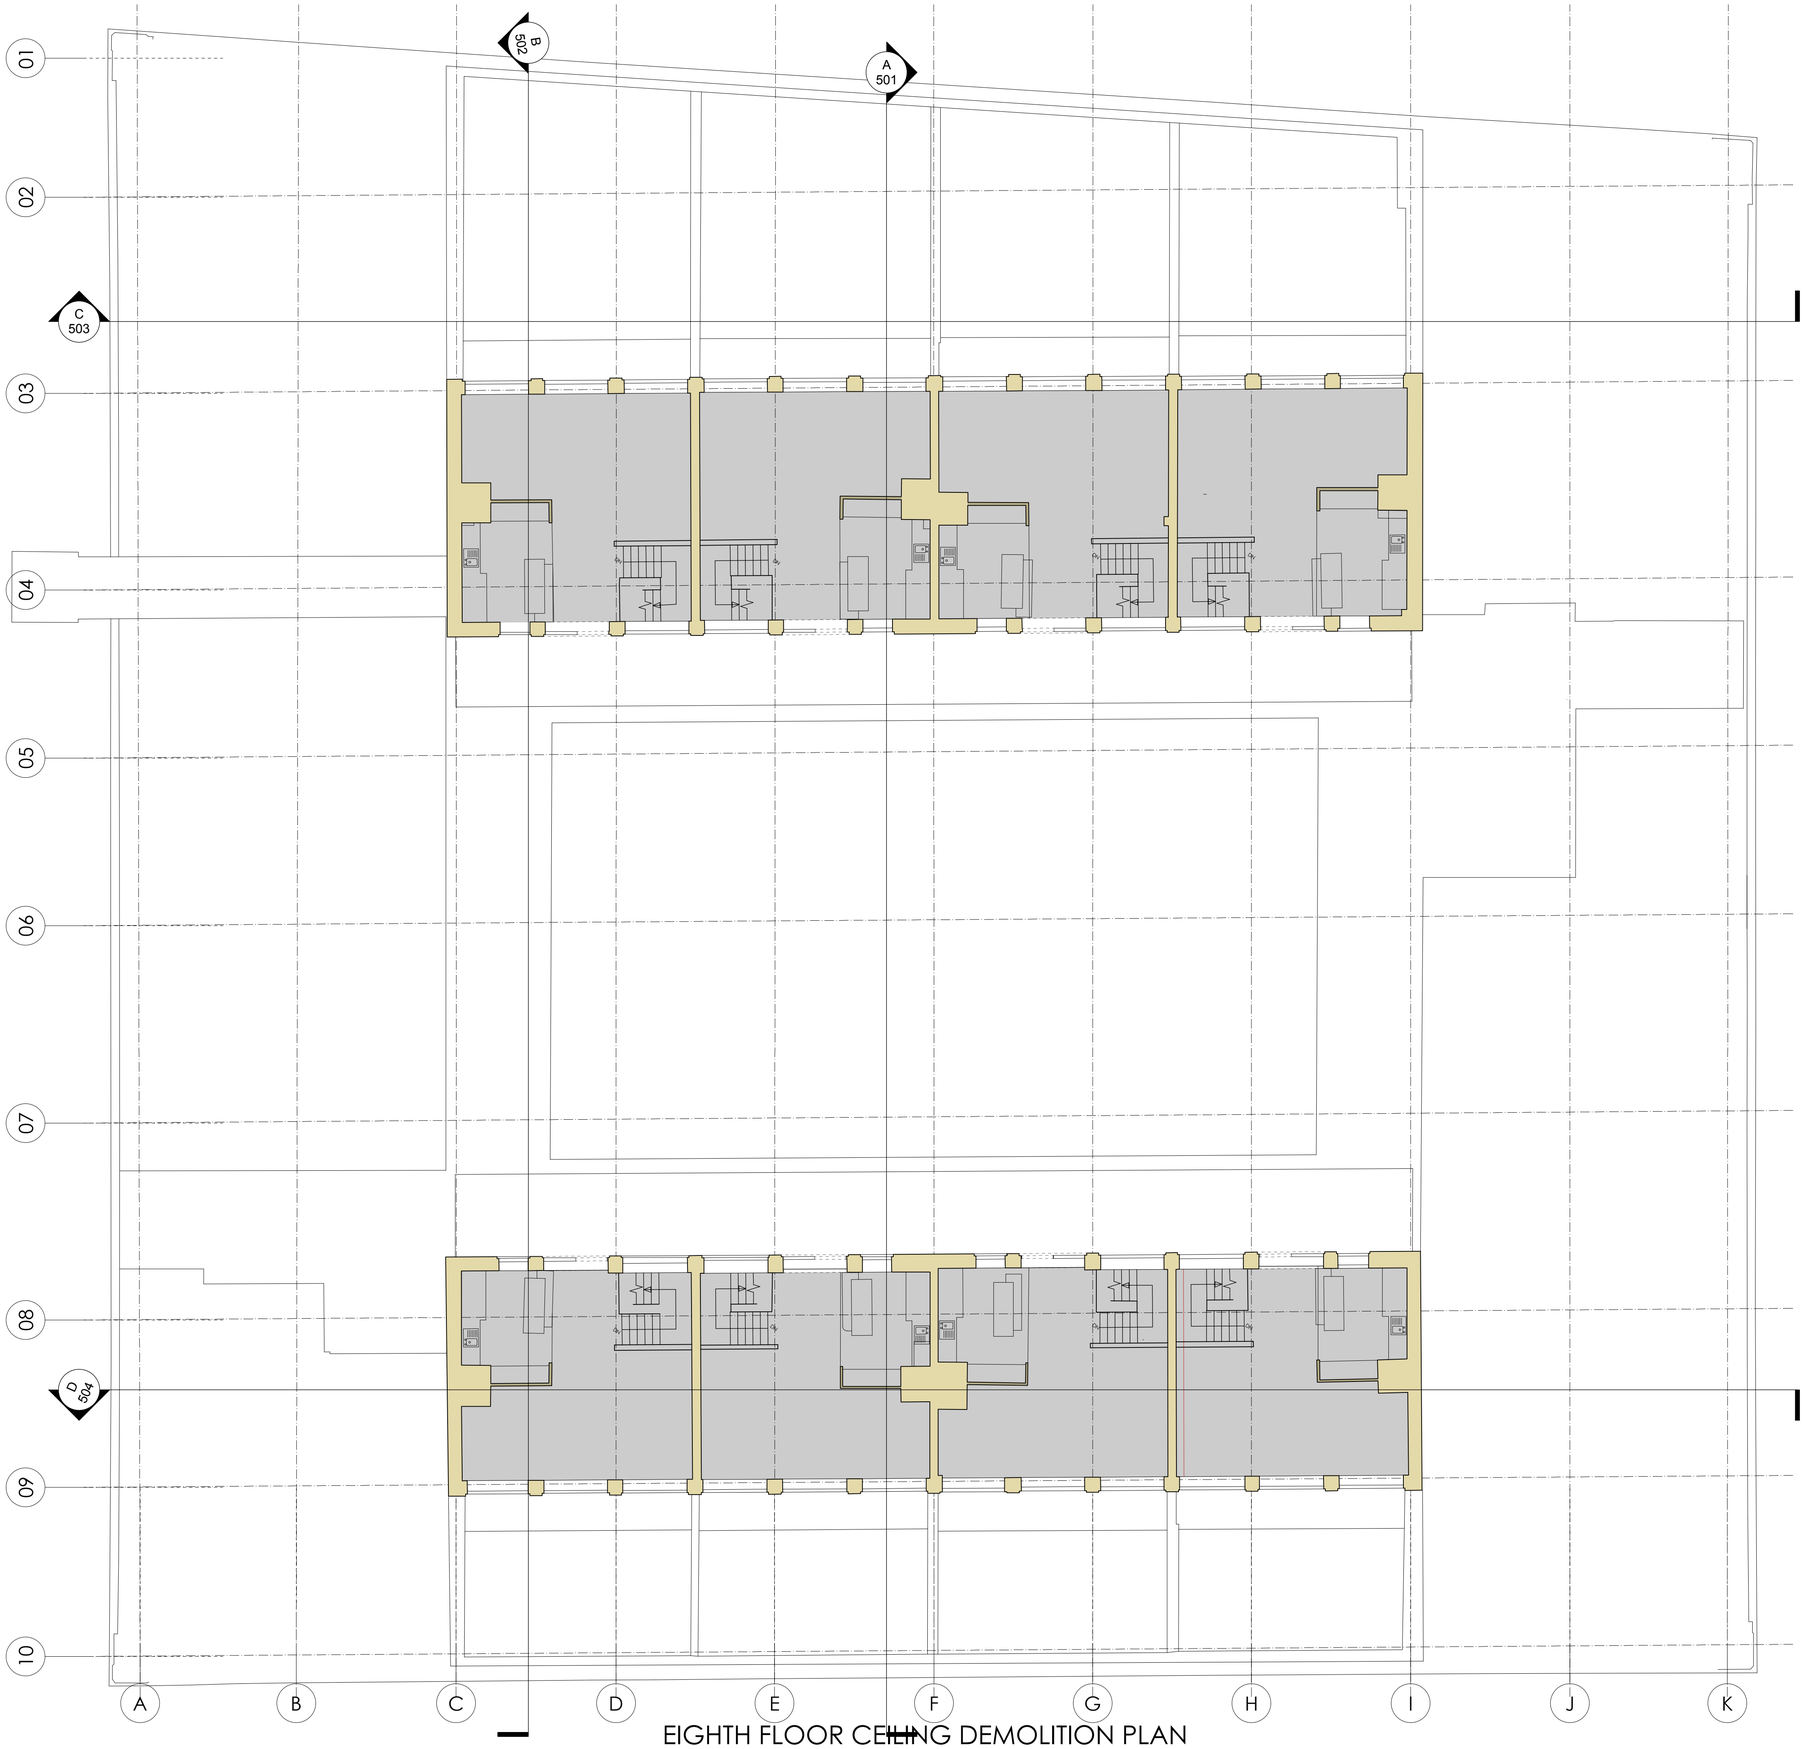


EIGHTH FLOOR CEILING DEMOLITION PLAN

Copyright: All rights reserved. This drawing must not be reproduced without permission.

Only the original drawing should be relied upon. Contractors, subcontractors and suppliers must verify all dimensions on site before commencing any work or making any shop drawings.

All shop drawings to be submitted to the architect for comment prior to fabrication.

This drawing is to be read in conjunction with the Architect's specification, bills of quantities / schedules, structural, mechanical & electrical drawings and all discrepancies are to be reported to the architect.

Do not scale from this drawing. Dimensions are in millimetres unless otherwise stated.

revision / date / amendments

NOTES

DEMOLITIONS WITHIN APARTMENTS:
- All floor finishes
- All raised floors
- All dropped plasterboard ceilings

DEMOLITIONS WITHIN ATRIUM :
- All tiled ceilings
- All MF support system

DEMOLITIONS BETWEEN APART. AND ATRIUM :
- All windows
- All doors

OTHER DEMOLITIONS :
- FoH lift cars in both lift shafts
- All plumbing, electrical and other MEP installations to be removed

ALL SVPs and RWPs to be retained.

LEGEND

ORIGINAL FABRIC

RESIDENTIAL CONVERSION FABRIC

NO CEILINGS DEMOLITIONS REQUIRED

0 1 2 3 4 6 8m

Planning

Archer Humphryes Architects

Basement
Central House
142 Central Street
London, United Kingdom
EC1V 8AR
T : +44 (0) 20 7251 8555

project title
The Place
Manchester

drawing title	scale	date
Eighth Floor RCP Demolitions	1:100 @ A1	20.04.16
	drawn PD	checked DA
drawing number	revision	
AHA/ PLC /DM/150	-	