00 Double sided 00 Single sided R Removal

WYTHENSHAWE

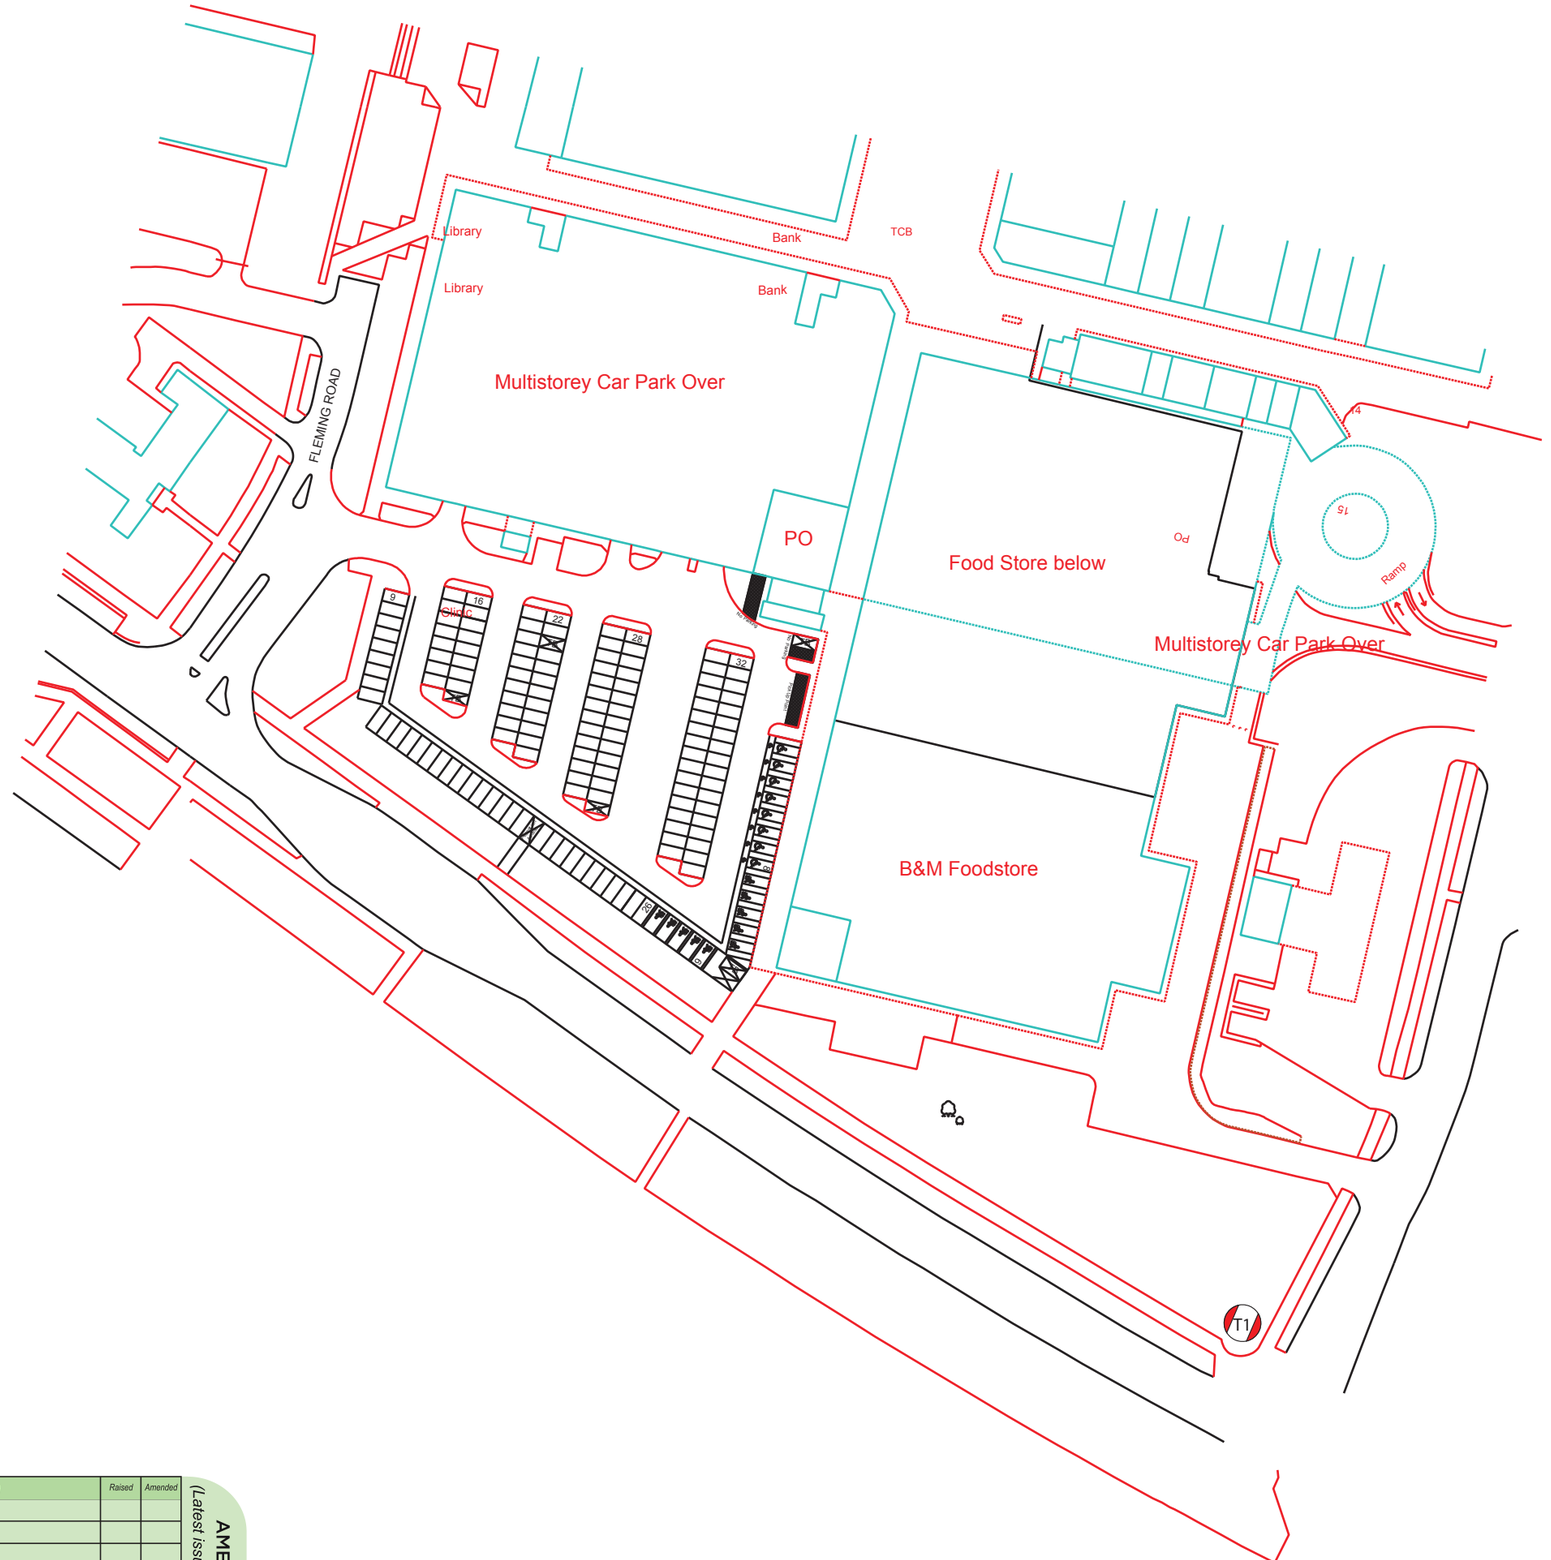

OmegaSigns®
the sign of excellence

ALL SCALES @ A3

EXACT SIGNAGE POSITIONS TO BE DETERMINED ON SITE BY ARCHITECT.

This scheme is a visual representation of our signage proposal. Sizes, colours and physical attributes of the actual signage may vary due to the limitations of the manufacturing process. This document is the property of Omega Signs Ltd. and must not be passed on to third parties without consent. Any unauthorised use of this document will result in a design fee being charge.
Copyright © Omega Signs 2016

Omega Signs Ltd, Newmarket Approach, Leeds, LS9 0RJ
T: 0113 240 3000 F: 0113 249 2228
E: info@omega-signs.co.uk W: www.omega-signs.co.uk

AMENDMENTS (Latest issue number applies)

Issue No.	Date	Brief Description	Raised	Amended

SCALE	CREATED	JOB NUMBER
NTS	01-02-17	**24743PL01**
MANAGER	DESIGNER	ISSUE
A Limbert	G Hughes	1

WYTHENSHAWE



OmegaSigns®
the sign of excellence

ALL SCALES @ A3

EXACT SIGNAGE POSITIONS TO BE DETERMINED ON SITE BY ARCHITECT.

This scheme is a visual representation of our signage proposal. Sizes, colours and physical attributes of the actual signage may vary due to the limitations of the manufacturing process. This document is the property of Omega Signs Ltd. and must not be passed on to third parties without consent. Any unauthorised use of this document will result in a design fee being charge.
Copyright © Omega Signs 2016

Omega Signs Ltd, Newmarket Approach, Leeds, LS9 0RJ
T: 0113 240 3000 F: 0113 249 2228
E: info@omega-signs.co.uk W: www.omega-signs.co.uk

SCALE	CREATED	JOB NUMBER
NTS	01-02-17	**24743PL01**
MANAGER	DESIGNER	ISSUE
A Limbert	G Hughes	1

SIGN TYPE	DESCRIPTION
FS (05)	Internally illuminated totem
LOCATION	
T1	SPECIFICATION
QUANTITY	1500mm x 5000mm with 60mm returns
01	
M1 CODE	ASETOTEM001

Reverse



SCALE 1 : 50
SCALE 1 : 1

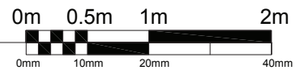

WYTHENSHAWE

OmegaSigns®
the sign of excellence

ALL SCALES @ A3

EXACT SIGNAGE POSITIONS TO BE DETERMINED ON SITE BY ARCHITECT.

This scheme is a visual representation of our signage proposal. Sizes, colours and physical attributes of the actual signage may vary due to the limitations of the manufacturing process. This document is the property of Omega Signs Ltd. and must not be passed on to third parties without consent. Any unauthorised use of this document will result in a design fee being charge.
Copyright © Omega Signs 2016

Omega Signs Ltd, Newmarket Approach, Leeds, LS9 0RJ
T: 0113 240 3000 F: 0113 249 2228
E: info@omega-signs.co.uk W: www.omega-signs.co.uk

SCALE	CREATED	JOB NUMBER
1:50	01-02-17	**24743PL01**
MANAGER	DESIGNER	ISSUE
A Limbert	G Hughes	1