


REAR ELEVATION



GROUND FLOOR PLAN

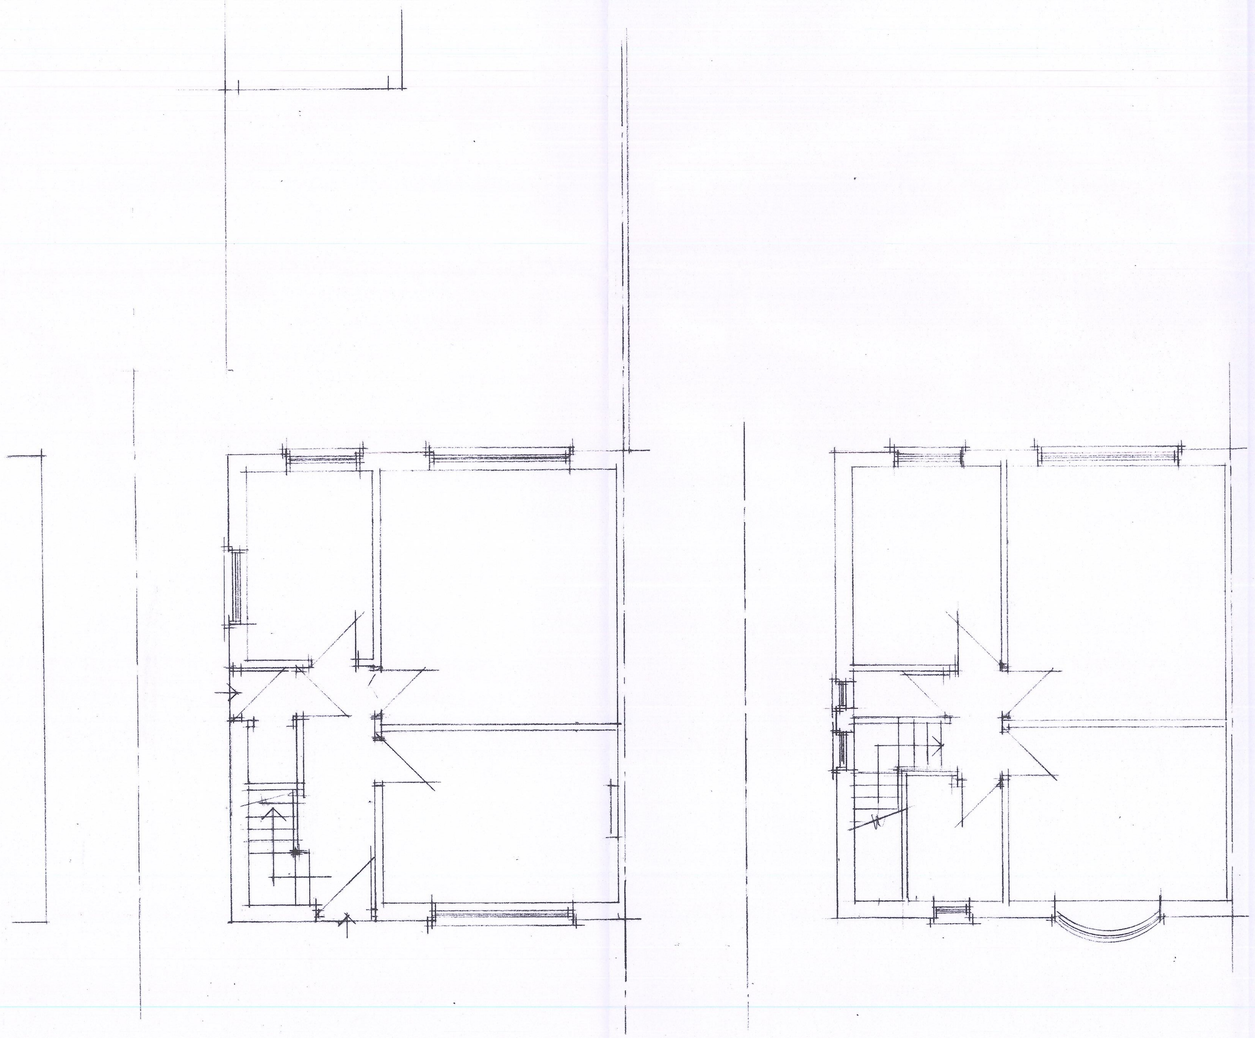

FIRST FLOOR PLAN

PLANNING AND
BUILDING CONTROL
24 MAR 2017

CLIENT
MR M SUBHAN
581 PRINCESS ROAD
WITHINGTON M20 1HD

JOB TITLE
PROPOSED 1 & 2 STOREY
REAR EXTENSIONS

DRG. TITLE
PLANS AND ELEVATIONS
AS EXISTING

HOLBOROW + ORMESHER Limited
architectural & interior design
Station House
Adams Hill
Knutsford
Cheshire WA16 6DN
telephone : 01565 652275
fax : 01565 750501

| ISSUE | ORIGINAL | 1 | 2 | 3 | 4 | 5 | 6 | 7 |
|---|---|---|---|---|---|---|---|---|
| REVISION | | | | | | | | |
| DATE | | | | | | | | |
| DRAWN | | | | | | | | |
| CHECKED | | | | | | | | |
| APPROVED | | | | | | | | |

SCALE 1:50 & 1:100 at A1

DRAWING NUMBER 1738/17/01

M 513650 R