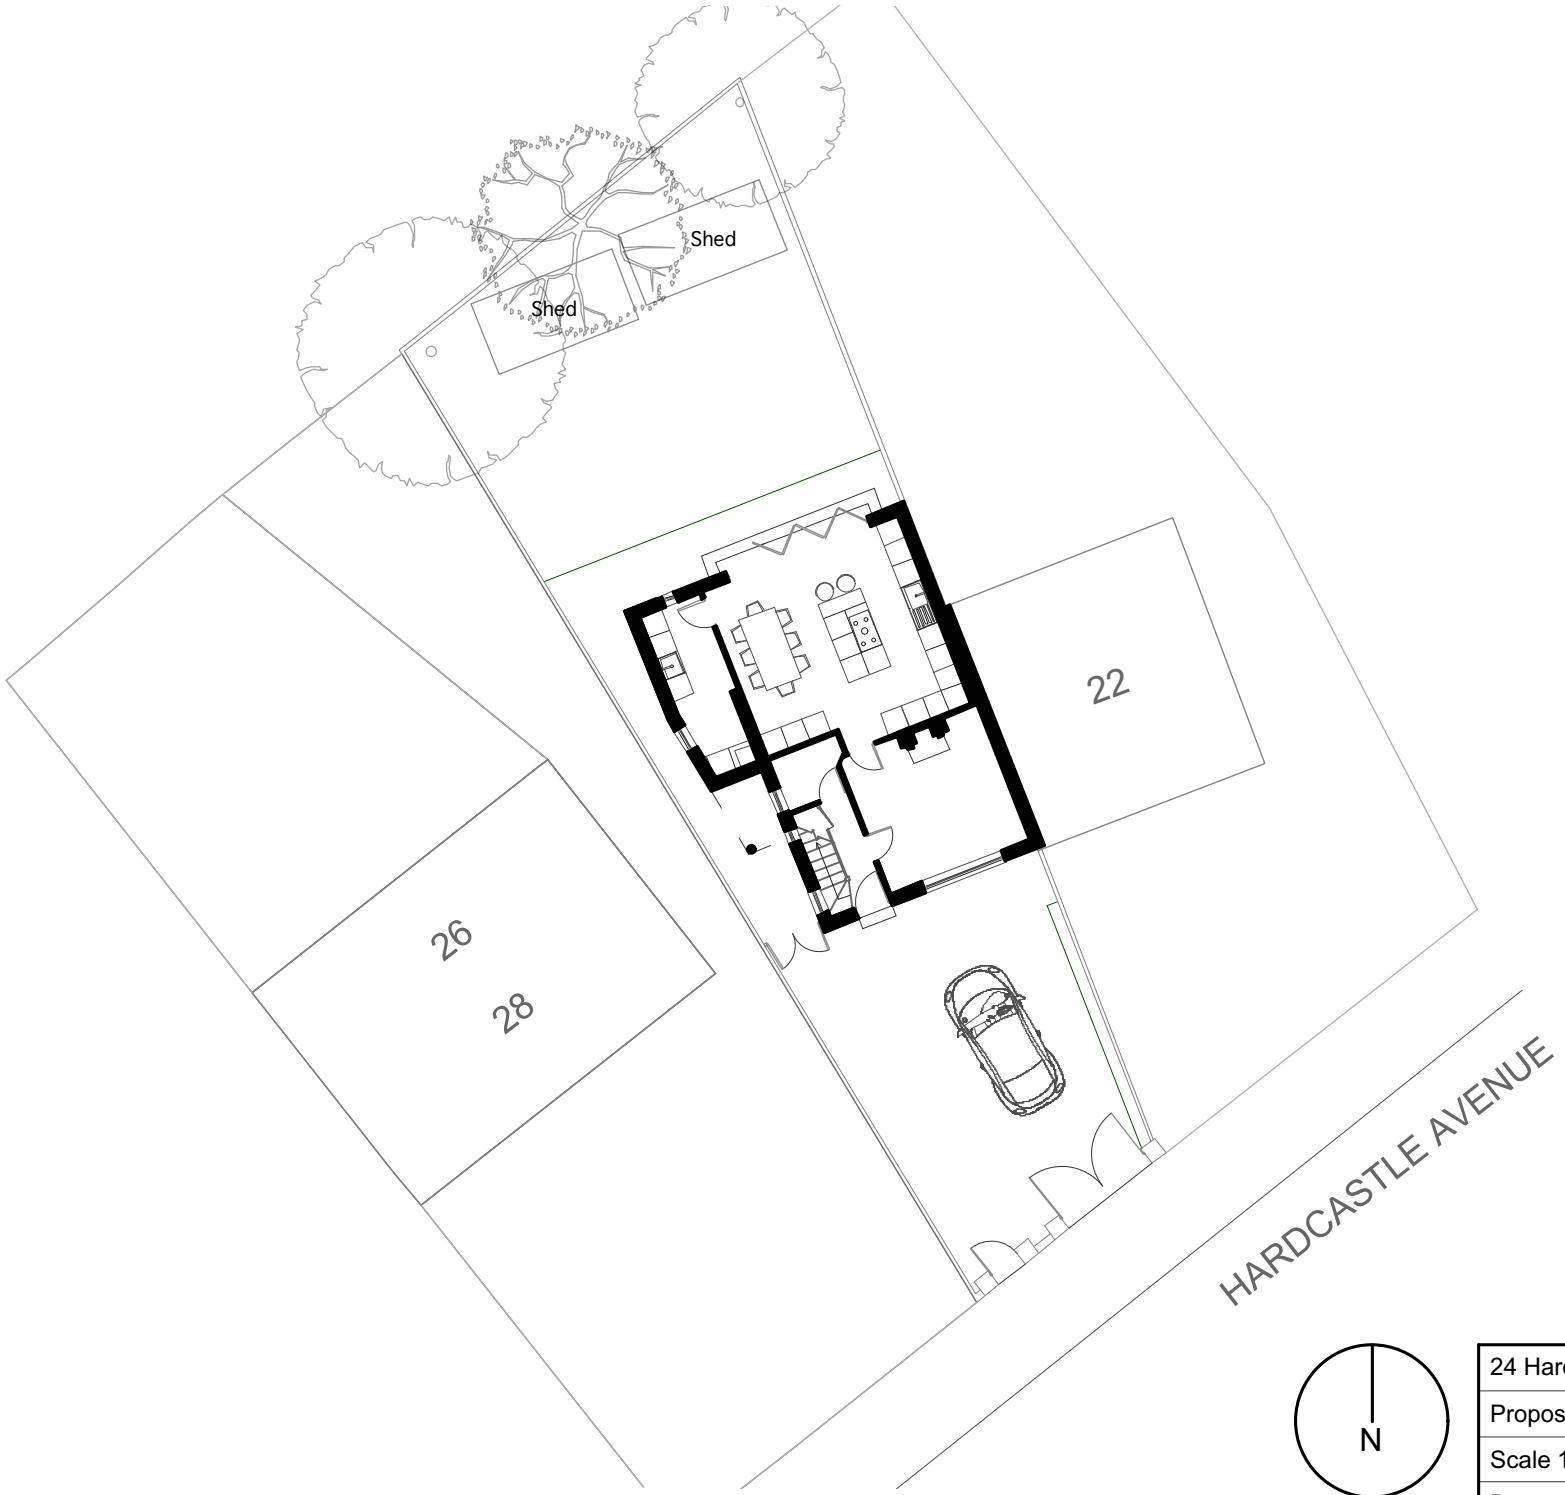


24 Hardcastle Avenue, Chorlton	
Proposed site plan	
Scale 1:200 at A4	Revision C
Drawn by DB	Drawing no. 03