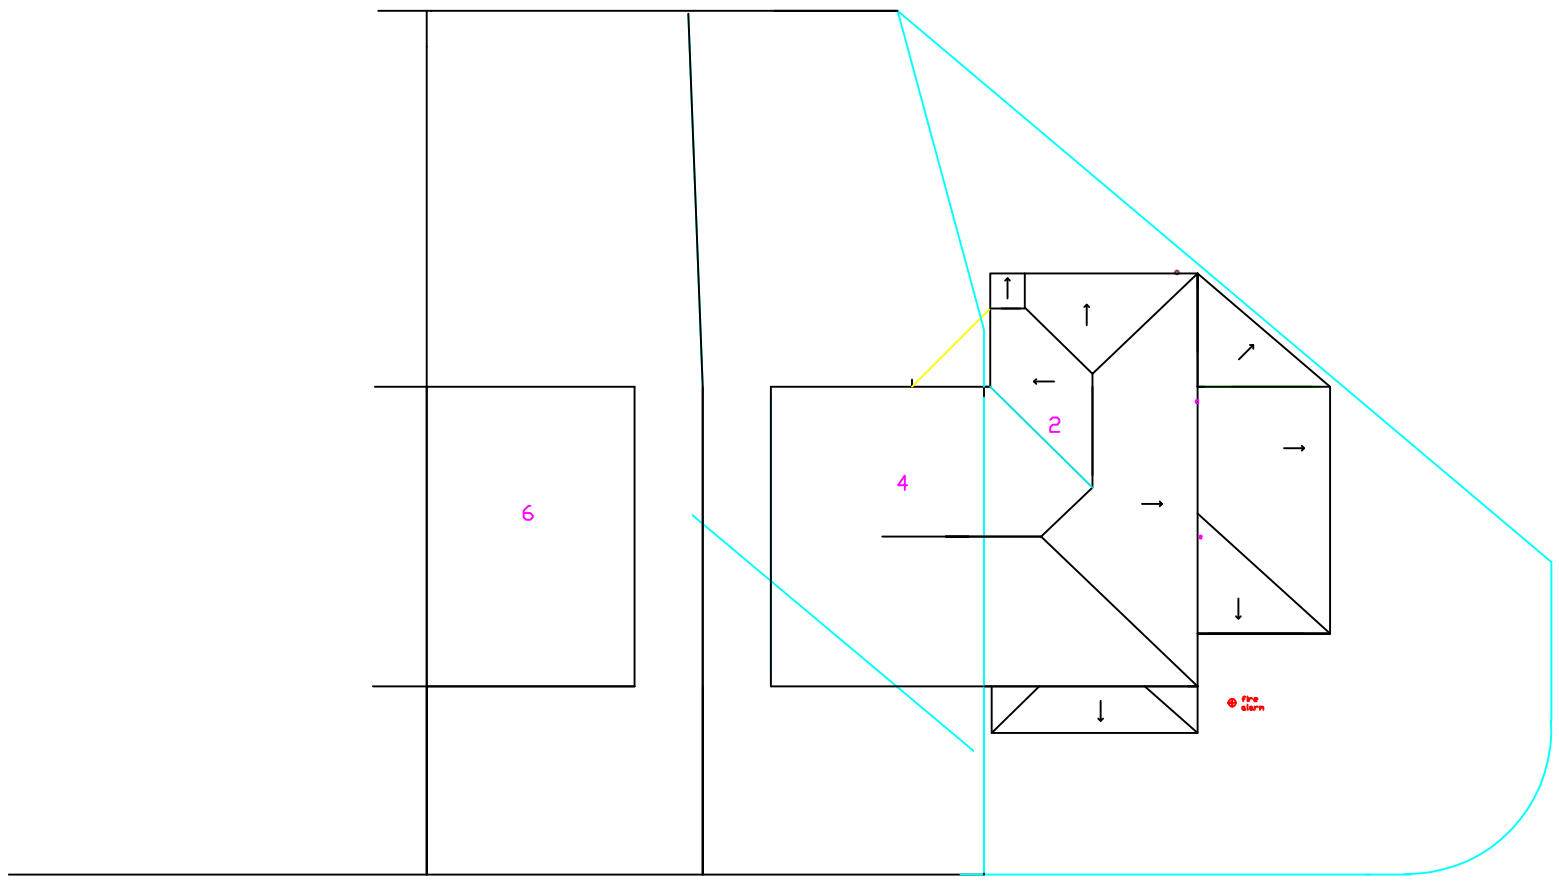


PROPOSED BLOCK ROOF PLAN 1:200

Date Rev	drawn: DRW

DO NOT SCALE OF THIS DRAWING
TAKE ALL DIMENSIONS ON SITE (builders Note)
Do not start any works untill all the approvals have been obtained.
Any discrepancy to be reported tp Plans Drawn as soon as possible.

client:

VINH CHUNG TRAN ,
2,LONGSIGHT ROAD,
GORTON,
M18 7RA
TEL07474058315
EMAIL @

drawing title:

PROPOSED DOUBLE AND SINGLE REAR EXTENSION ATTACHED GARAGE SINGLE FRONT EXTENSION

project:

MANCHESTER CITY COUNCIL PLANNING & BUILDING CONTROL APPLICATIONS

PLANS DRAWN
tel.no
07952934281
07856609593
email
Bawinterbottom
@aol.com
www.plansdrawn.org

date:

MAR. 2017

project no.	drg. no.	A3 paper
LR 02	05	