

REAR (GARDEN) ELEVATION - EXISTING



PINE ROAD ELEVATION - EXISTING



PARKFIELD ROAD SOUTH ELEVATION - EXISTING

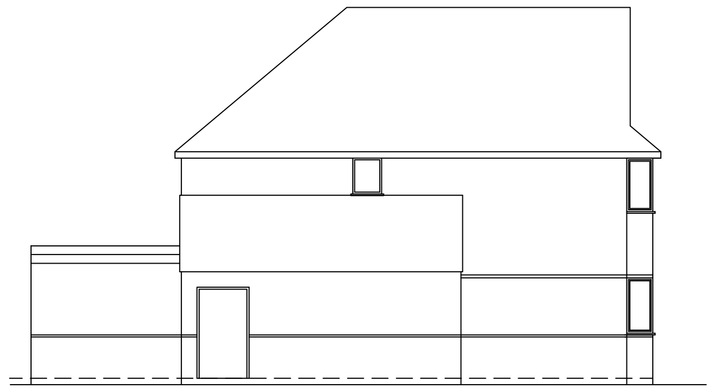

ELEVATION FACING 23 PINE ROAD - EXISTING

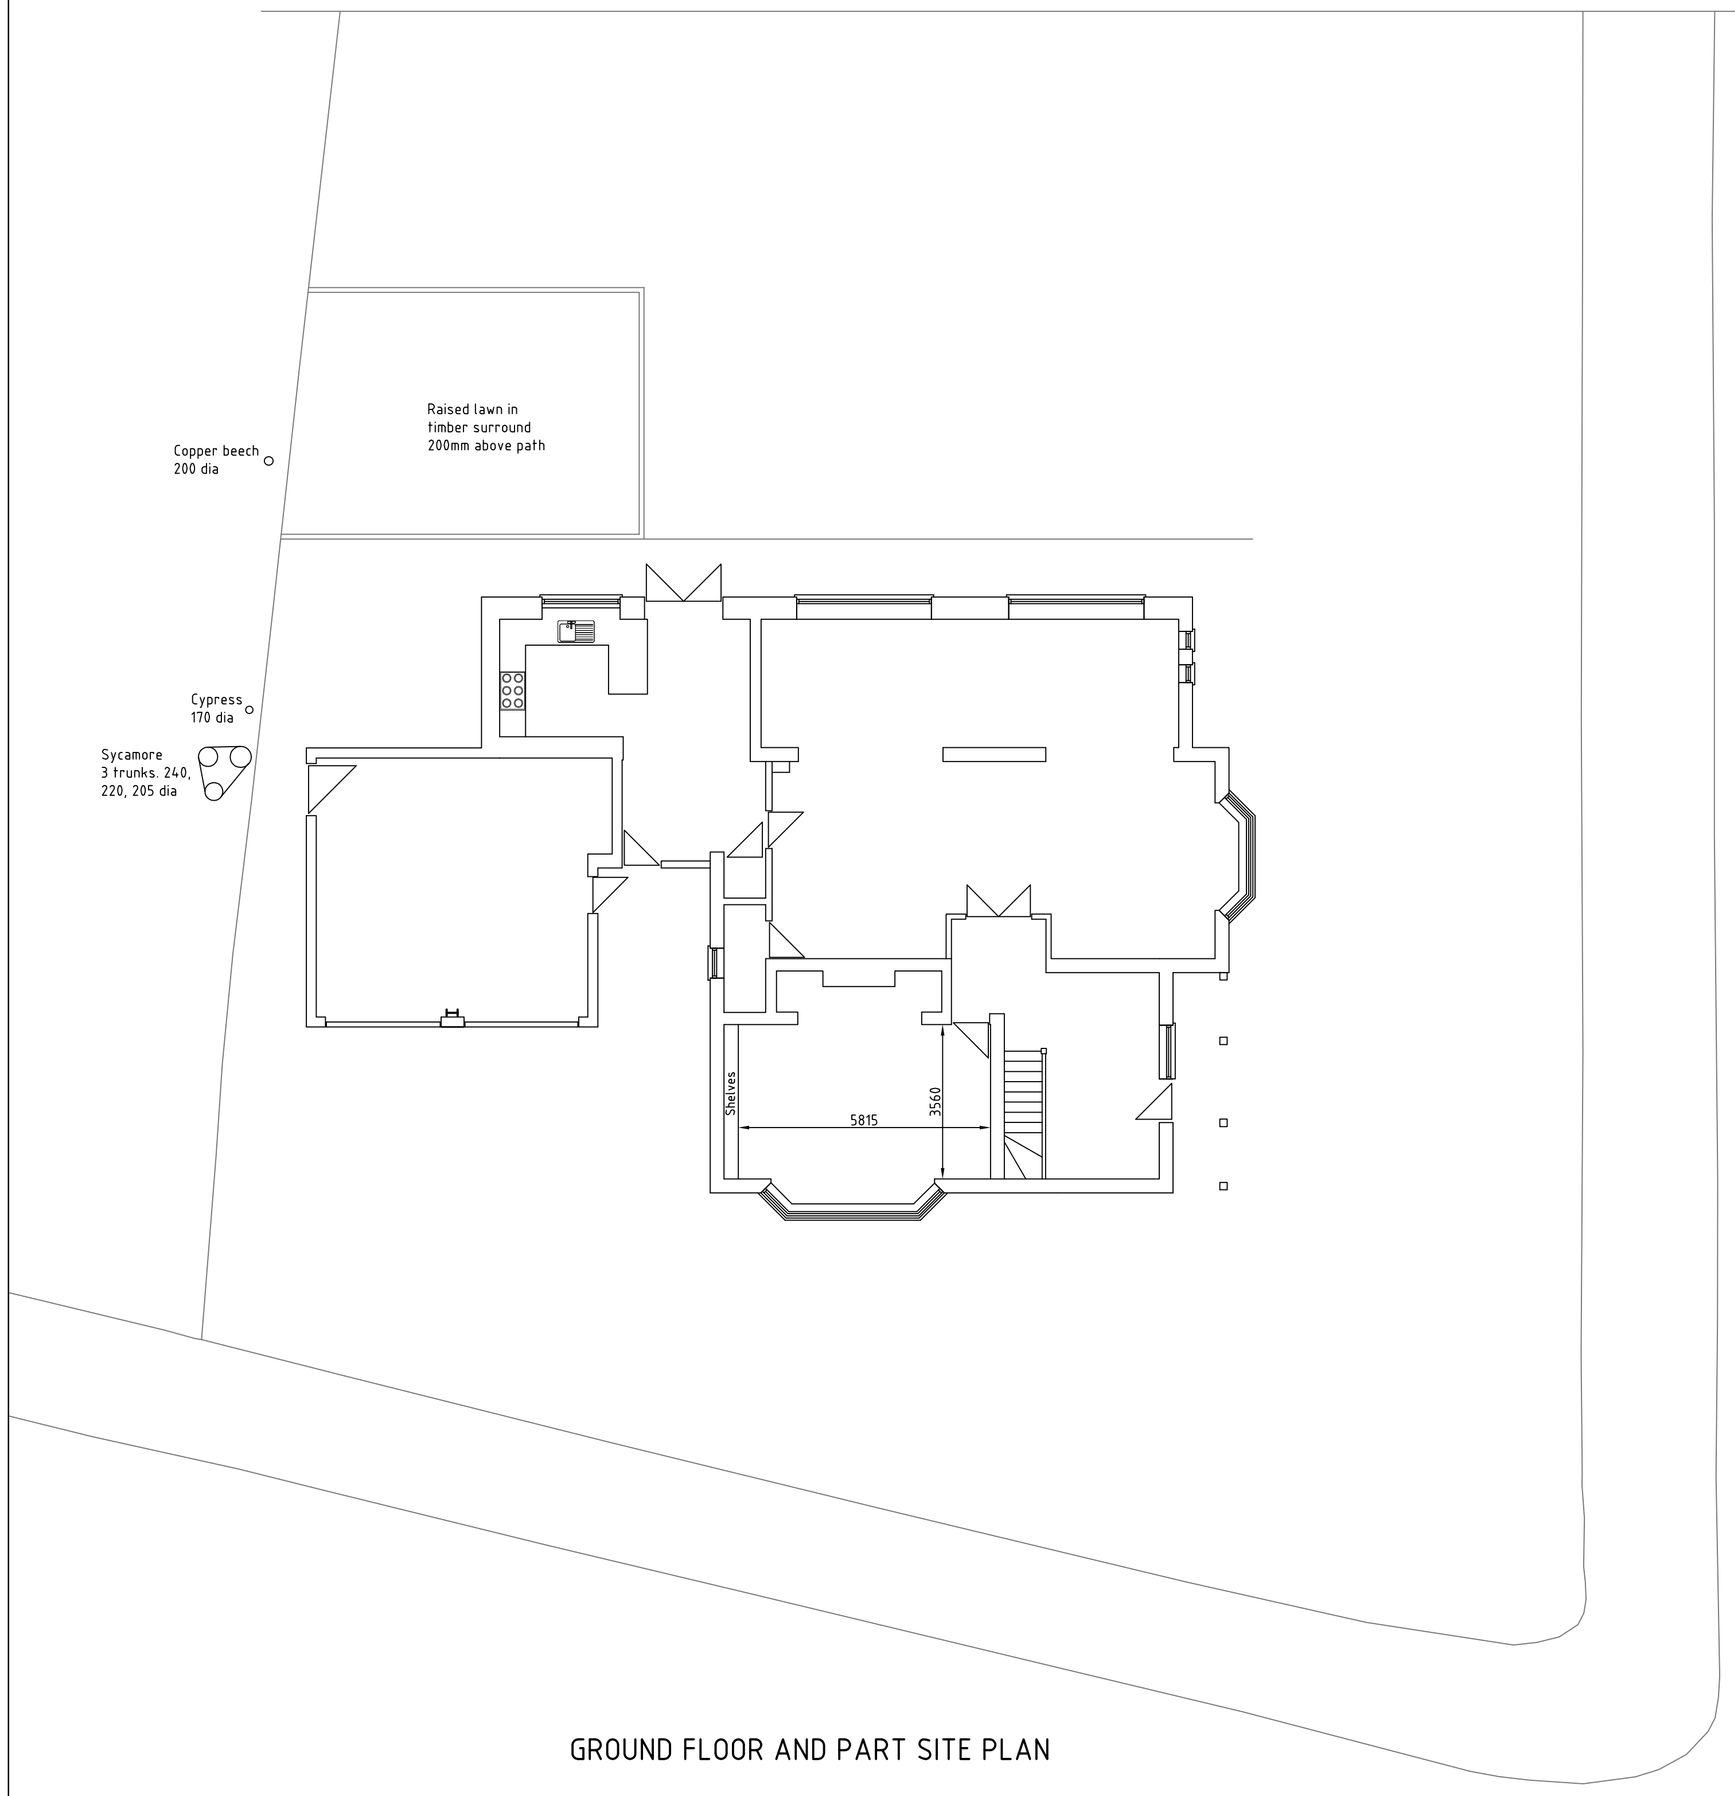

GROUND FLOOR AND PART SITE PLAN

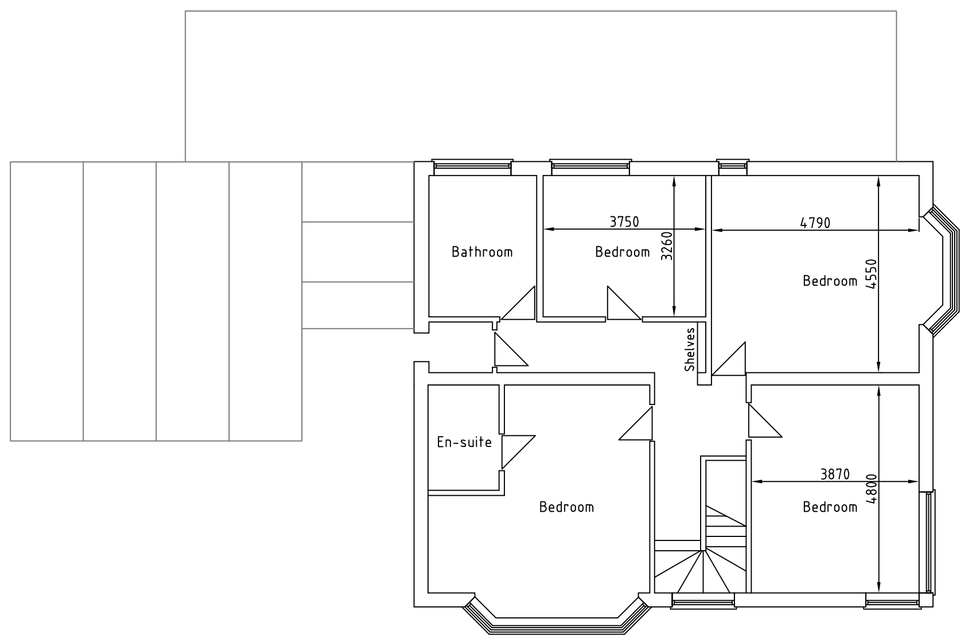

PLAN ON FIRST FLOOR AND LOW LEVEL ROOFS

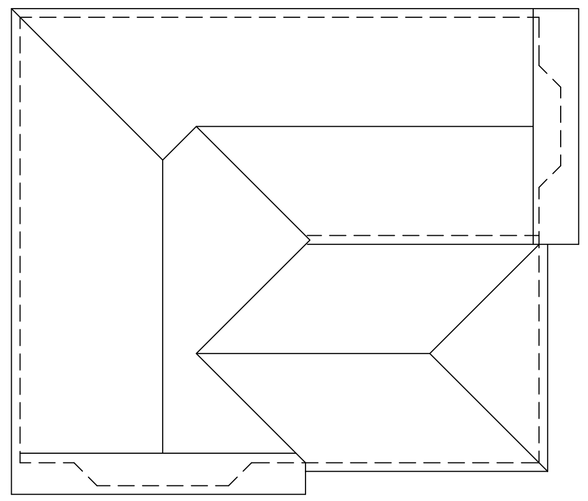

PLAN ON HIGH LEVEL ROOF

BLOCK PLAN 1:1250 SCALE

rev	date		by	chkd

status
PRELIM

client
MR AND MRS NEWBURY

project
EXTENSIONS TO 29 PARKFIELD ROAD SOUTH, DIDSBURY

title
EXISTING PLANS AND ELEVATIONS

scales 1:100

drawn	checked	approved	date
PNH			SEPT 2015

contract no.	drawing no.	revision
15027	01	

Peter N Hewitt Associates Ltd
Consulting Engineers
3 Wadebridge Avenue, Baguley
Manchester M23 9LS
Tel. 0161-905 2555. Mobile 07946 642 414
E-mail: phewitt1@btconnect.com