



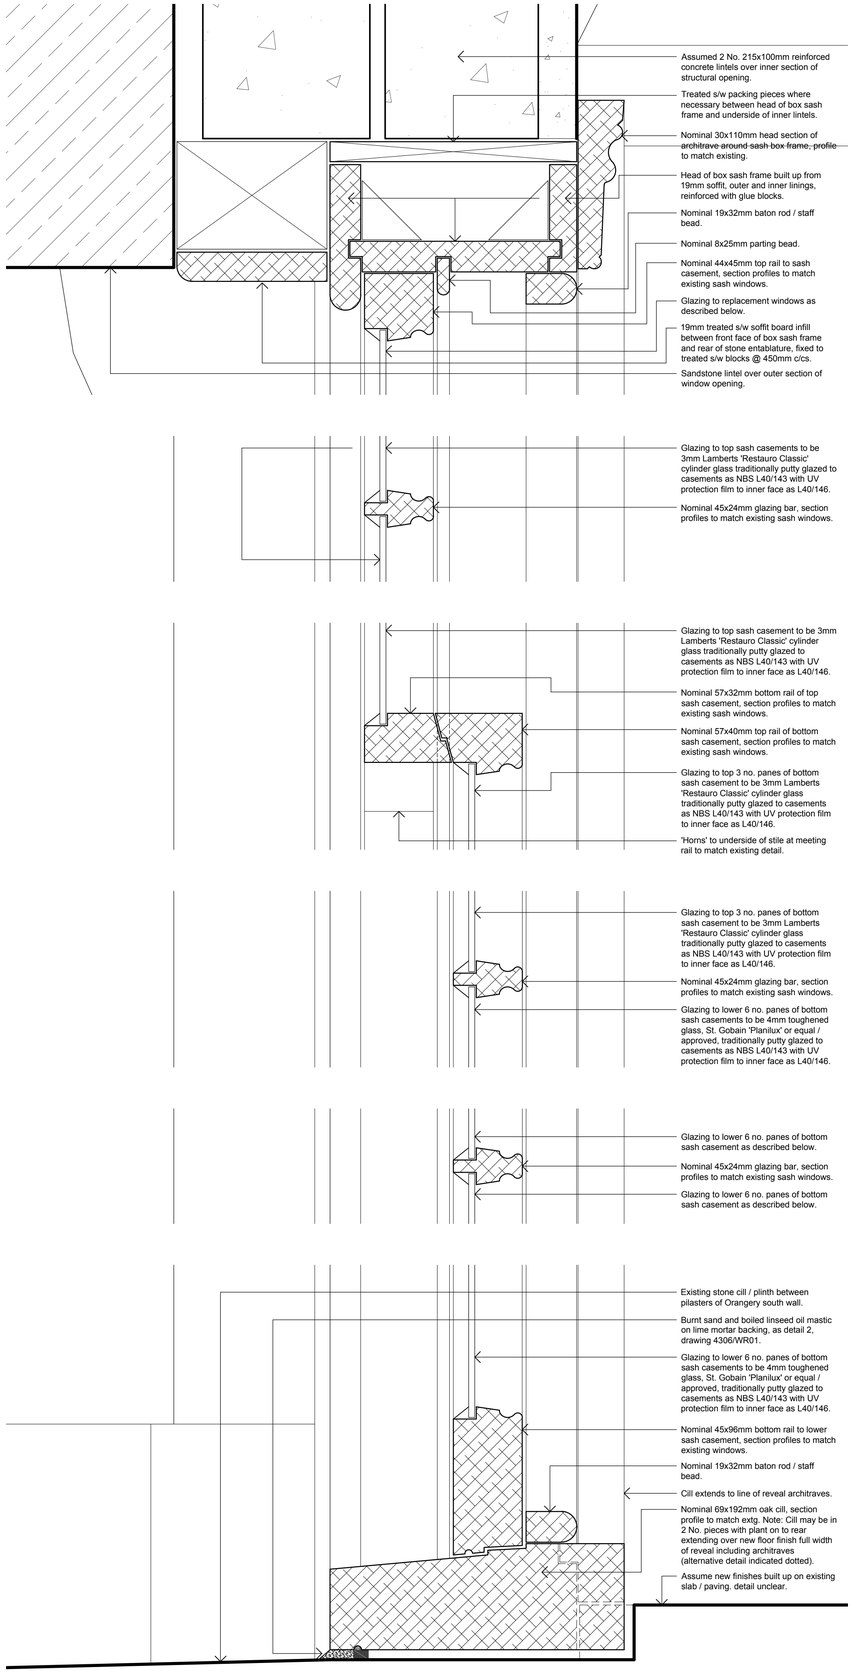


SECTION DETAIL THROUGH NEW SASH WINDOW (1:2)

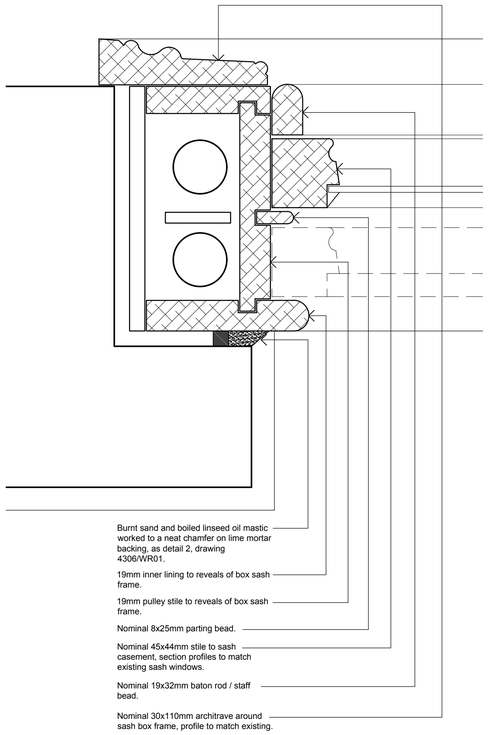


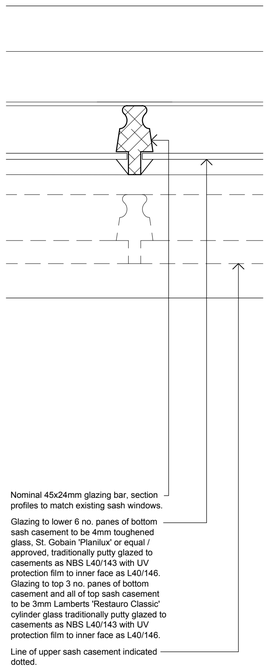

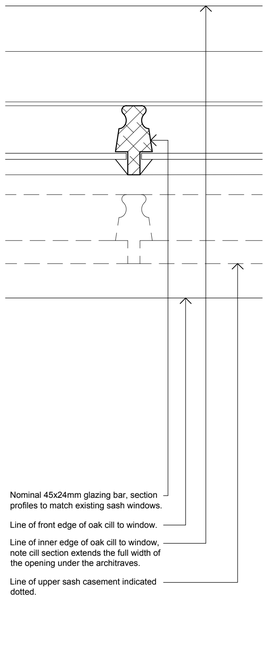


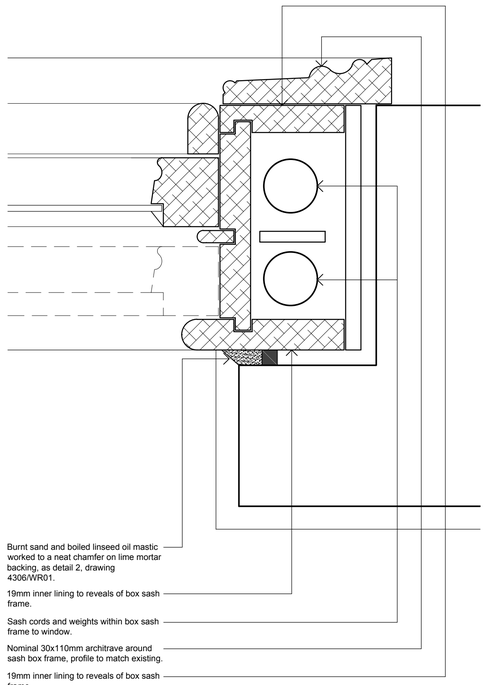


PLAN DETAIL THROUGH BOTTOM CASEMENT (1:2)

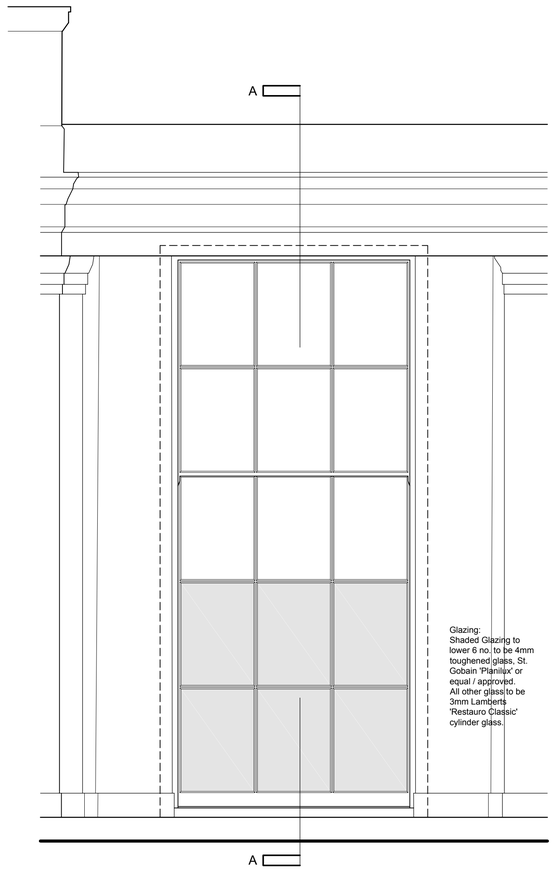

TYPICAL ELEVATION (1:20)

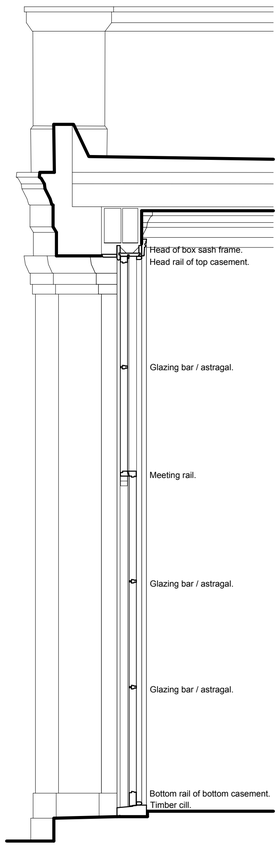

COMPONENT SECTION A - A (1:20)

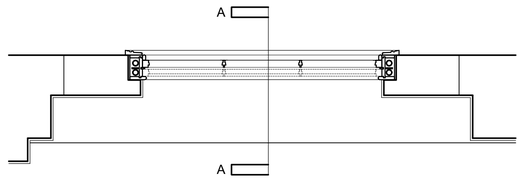

PLAN THROUGH BOTTOM CASEMENT (1:20)

SCHEDULE OF REPLACEMENT SASH WINDOWS

Window Ref:	OS01
Approx. Structural Opening Size:	1585 x 3665mm
Configuration:	6 over 9
Approx. o/all Frame size:	1745 x 3720mm
Window Ref:	OS02
Approx. Structural Opening Size:	1575 x 3665mm
Configuration:	6 over 9
Approx. o/all Frame size:	1735 x 3720mm
Window Ref:	OS03
Approx. Structural Opening Size:	1560 x 3665mm
Configuration:	6 over 9
Approx. o/all Frame size:	1720 x 3720mm
Window Ref:	OS05
Approx. Structural Opening Size:	1565 x 3665mm
Configuration:	6 over 9
Approx. o/all Frame size:	1725 x 3720mm
Window Ref:	OS06
Approx. Structural Opening Size:	1560 x 3665mm
Configuration:	6 over 9
Approx. o/all Frame size:	1720 x 3720mm
Window Ref:	OS07
Approx. Structural Opening Size:	1565 x 3665mm
Configuration:	6 over 9
Approx. o/all Frame size:	1725 x 3720mm
Window Ref:	OS09
Approx. Structural Opening Size:	1585 x 3665mm
Configuration:	6 over 9
Approx. o/all Frame size:	1745 x 3720mm
Window Ref:	OS10
Approx. Structural Opening Size:	1580 x 3665mm
Configuration:	6 over 9
Approx. o/all Frame size:	1740 x 3720mm
Window Ref:	OS11
Approx. Structural Opening Size:	1580 x 3665mm
Configuration:	6 over 9
Approx. o/all Frame size:	1740 x 3720mm

ALL DIMENSIONS SUBJECT TO SITE SURVEY

For specification details refer to NBS Section L10 and L40, decoration as Section M60

Contract
DH43906: Heaton Hall Phase 4

Client Manchester City Council C.T.S.

Building / Structure Orangery, Heaton Hall

New Sash Window Details

Drawing No. WR04

Scale various @ A1

Contract No. 4306

Drawn FDS

Date Nov 2016

Revision --

LLOYD EVANS PRICHARD
Boardwalk, 21 Little Peter Street, Manchester, M15 4PS
Tel: 0161-834 6251, Web: www.lep-architects.co.uk