Morrisons

Since 1899

MANCHESTER (461) - PROPOSED SIGNAGE

Grafton Street,

Off Oxford Road,

Manchester.

M13 9NU

PLANNING ISSUE 3 - 14 -02 -17

BUTTERFIELDSIGNS

EST. 1927

This document is the property of Butterfield Signs Ltd who own the copyright therein. The information in this document is given in confidence and without the written consent of Butterfield Signs Ltd, given by contract or otherwise the document must not be copied, reprinted or reproduced in any material form either wholly or in part nor must the contents of the document or any method of technique available there from be disclosed to any third party.

Sign 1: Right Hand Elevation (Sign Ref: S1)

400mm Cap Height Morrisons Letters
3900mm x 500mm panel size.

Morrisons text to have 3mm Opal 050 Acrylic faces
with 5mm Opal 050 Acrylic returns (@ 90mm).

All to be complete with Router cut 10mm Foamex backs.

All to be mounted on dark grey Aluminium backing panel
finished to match existing fascia

To be internally illuminated with Tridonic P541 LED's.

Petals to have 3mm Yellow Satin 2T72 faces
with 5mm Yellow Satin 2T72returns (@ 32mm).

Scale 1:20



SIGN 1 - Section through @ 1:10

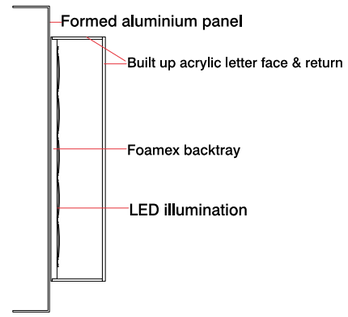

Proposed



Existing



Morrisons
SInce 1899

Site
Manchester
Grafton St

Job Number
69221 E

Drawing Number
Morr / 002 / 2017

Scale
As shown @ A3

Issue / Rev
PLANNING 3

Drawn By
AT

Checked By
PM

Sales Rep
GS

Date
14/02/2017

FM32534 EMS568291 OHS611205

BUTTERFIELD SIGNS LTD
174 Sunbridge Rd
Bradford
West Yorkshire
BD1 2RZ
Tel: 01274 722244
Fax: 01274 848996
Web: www.butterfieldsigns.co.uk

This document is the property of Butterfield Signs Ltd who own the copyright therein. The information in this document is given in confidence and without the written consent of Butterfield Signs Ltd, given by contract or otherwise the document must not be copied, reprinted or reproduced in any material form either wholly or in part nor must the contents of the document or any method of technique available there from be disclosed to any third party.

Sign 2: Right Hand Elevation (Sign Ref: S1)

400mm Cap Height Morrisons Letters
3900mm x 500mm panel size.

Morrisons text to have 3mm Opal 050 Acrylic faces with 5mm Opal 050 Acrylic returns (@ 90mm).

All to be complete with Router cut 10mm Foamex backs.

All to be mounted on dark grey Aluminium backing panel finished to match existing fascia

To be internally illuminated with Tridonic P541 LED's.

Petals to have 3mm Yellow Satin 2T72 faces with 5mm Yellow Satin 2T72returns (@ 32mm).

Scale 1:20



SIGN 2 - Section through @ 1:10

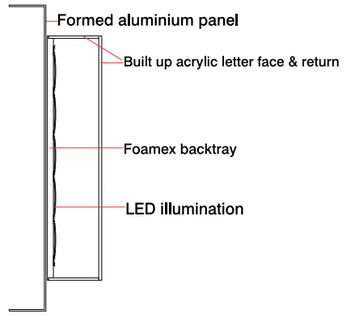

Proposed



Existing



Morrisons Since 1899

Site
Manchester
Grafton St

Job Number
69221 E

Drawing Number
Morr / 002 / 2017

Scale
As shown @ A3

Issue / Rev
PLANNING 3

Drawn By
AT

Checked By
PM

Sales Rep
GS

Date
14/02/2017

FM32534 EMS568291 OHS611205

BUTTERFIELD SIGNS LTD
174 Sunbridge Rd
Bradford
West Yorkshire
BD1 2RZ
Tel: 01274 722244
Fax: 01274 848996
Web: www.butterfieldsigns.co.uk

This document is the property of Butterfield Signs Ltd who own the copyright therein. The information in this document is given in confidence and without the written consent of Butterfield Signs Ltd, given by contract or otherwise the document must not be copied, reprinted or reproduced in any material form either wholly or in part nor must the contents of the document or any method of technique available there from be disclosed to any third party.

Sign 3: Right Hand Elevation (Sign Ref: S1)

400mm Cap Height Morrisons Letters
3900mm x 500mm panel size.

Morrisons text to have 3mm Opal 050 Acrylic faces with 5mm Opal 050 Acrylic returns (@ 90mm).

All to be complete with Router cut 10mm Foamex backs.

All to be mounted on dark grey Aluminium backing panel finished to match existing fascia

To be internally illuminated with Tridonic P541 LED's.

Petals to have 3mm Yellow Satin 2T72 faces with 5mm Yellow Satin 2T72returns (@ 32mm).

Scale 1:20



SIGN 3 - Section through @ 1:10

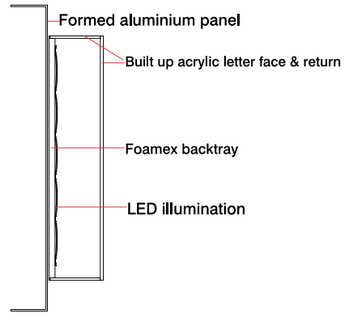

Proposed



Existing



Morrisons
SInce 1899

Site
Manchester
Grafton St

Job Number
69221 E

Drawing Number
Morr / 002 / 2017

Scale
As shown @ A3

Issue / Rev
PLANNING 3

Drawn By
AT

Checked By
PM

Sales Rep
GS

Date
14/02/2017

FM32534 EMS568291 OHS611205

BUTTERFIELD SIGNS LTD
174 Sunbridge Rd
Bradford
West Yorkshire
BD1 2RZ
Tel: 01274 722244
Fax: 01274 848996
Web: www.butterfieldsigns.co.uk

This document is the property of Butterfield Signs Ltd who own the copyright therein. The information in this document is given in confidence and without the written consent of Butterfield Signs Ltd, given by contract or otherwise the document must not be copied, reprinted or reproduced in any material form either wholly or in part nor must the contents of the document or any method of technique available there from be disclosed to any third party.

Morrisons

Signs 1,2 & 3 - Plan View
Scale 1:20

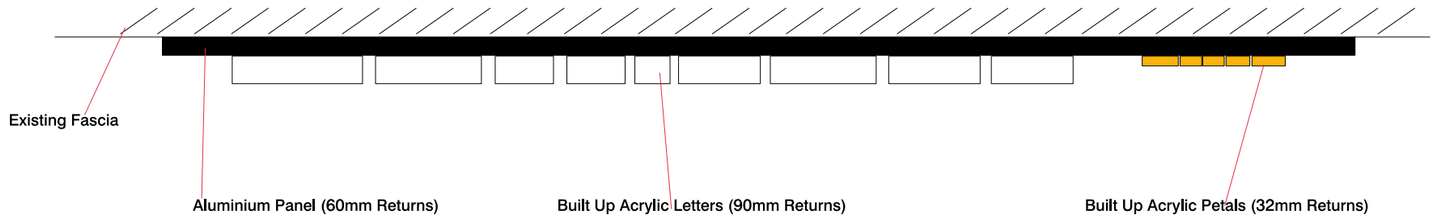

Morrisons
SInce 1899

Site
Manchester
Grafton St

Job Number
69221 E

Drawing Number
Morr / 002 / 2017

Scale
As shown @ A3

Issue / Rev
PLANNING 3

Drawn By
AT

Checked By
PM

Sales Rep
GS

Date
14/02/2017

FM32534 EMS568291 OHS611205

BUTTERFIELD SIGNS LTD
174 Sunbridge Rd
Bradford
West Yorkshire
BD1 2RZ
Tel: 01274 722244
Fax: 01274 848996
Web: www.butterfieldsigns.co.uk

This document is the property of Butterfield Signs Ltd who own the copyright therein. The information in this document is given in confidence and without the written consent of Butterfield Signs Ltd, given by contract or otherwise the document must not be copied, reprinted or reproduced in any material form either wholly or in part nor must the contents of the document or any method of technique available there from be disclosed to any third party.

Sign 4: Right Hand Elevation (Sign Ref: S1)

800mm x 800mm Replacement Aluminium panels.

2No. Replacement Aluminium panels to existing externally illuminated projection sign.
Panels to have applied White/Yellow vinyl display on a Green background.

Scale 1:10



HEIGHT TO UNDERSIDE OF SIGN 3000mm
PROJECTION DISTANCE FROM BUILDING TO EDGE OF SIGN 100mm
TOTAL PROJECTION DISTANCE 900mm

SIGN 4 - Section through @ 1:10

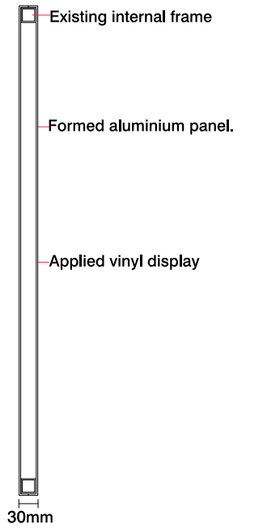

Proposed



Existing



Morrisons Since 1899

Site
Manchester
Grafton St

Job Number
69221 E

Drawing Number
Morr / 002 / 2017

Scale
As shown @ A3

Issue / Rev
PLANNING 3

Drawn By
AT

Checked By
PM

Sales Rep
GS

Date
14/02/2017

FM32534 EMS568291 OHS611205

BUTTERFIELD SIGNS LTD
174 Sunbridge Rd
Bradford
West Yorkshire
BD1 2RZ
Tel: 01274 722244
Fax: 01274 848996
Web: www.butterfieldsigns.co.uk

This document is the property of Butterfield Signs Ltd who own the copyright therein. The information in this document is given in confidence and without the written consent of Butterfield Signs Ltd, given by contract or otherwise the document must not be copied, reprinted or reproduced in any material form either wholly or in part nor must the contents of the document or any method of technique available there from be disclosed to any third party.

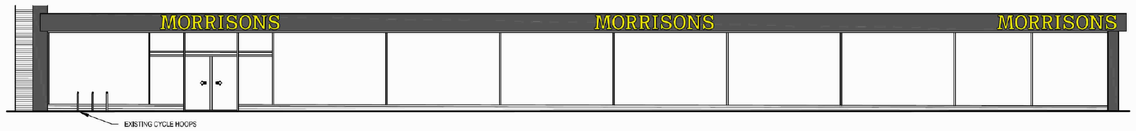

EXISTING ELEVATION @ 1:100

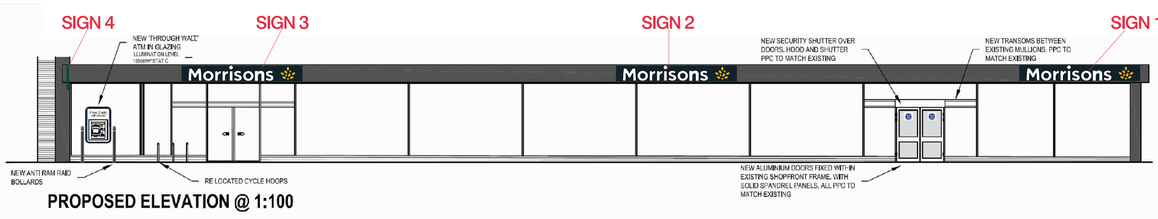

PROPOSED ELEVATION @ 1:100

Morrisons Since 1899

Site
Manchester
Grafton St

Job Number
69221 E

Drawing Number
Morr / 002 / 2017

Scale
1:100 @ A1

Issue / Rev
PLANNING 3

Drawn By
AT

Checked By
PM

Sales Rep
GS

Date
14/02/2017

FM32534 EMS568291 OHS611205

BUTTERFIELD SIGNS LTD
174 Sunbridge Rd
Bradford
West Yorkshire
BD1 2RZ
Tel: 01274 722244
Fax: 01274 848996
Web: www.butterfieldsigns.co.uk

This document is the property of Butterfield Signs Ltd who own the copyright therein. The information in this document is given in confidence and without the written consent of Butterfield Signs Ltd, given by contract or otherwise the document must not be copied, reprinted or reproduced in any material form either wholly or in part nor must the contents of the document or any method of technique available there from be disclosed to any third party.

SIGN LOCATIONS

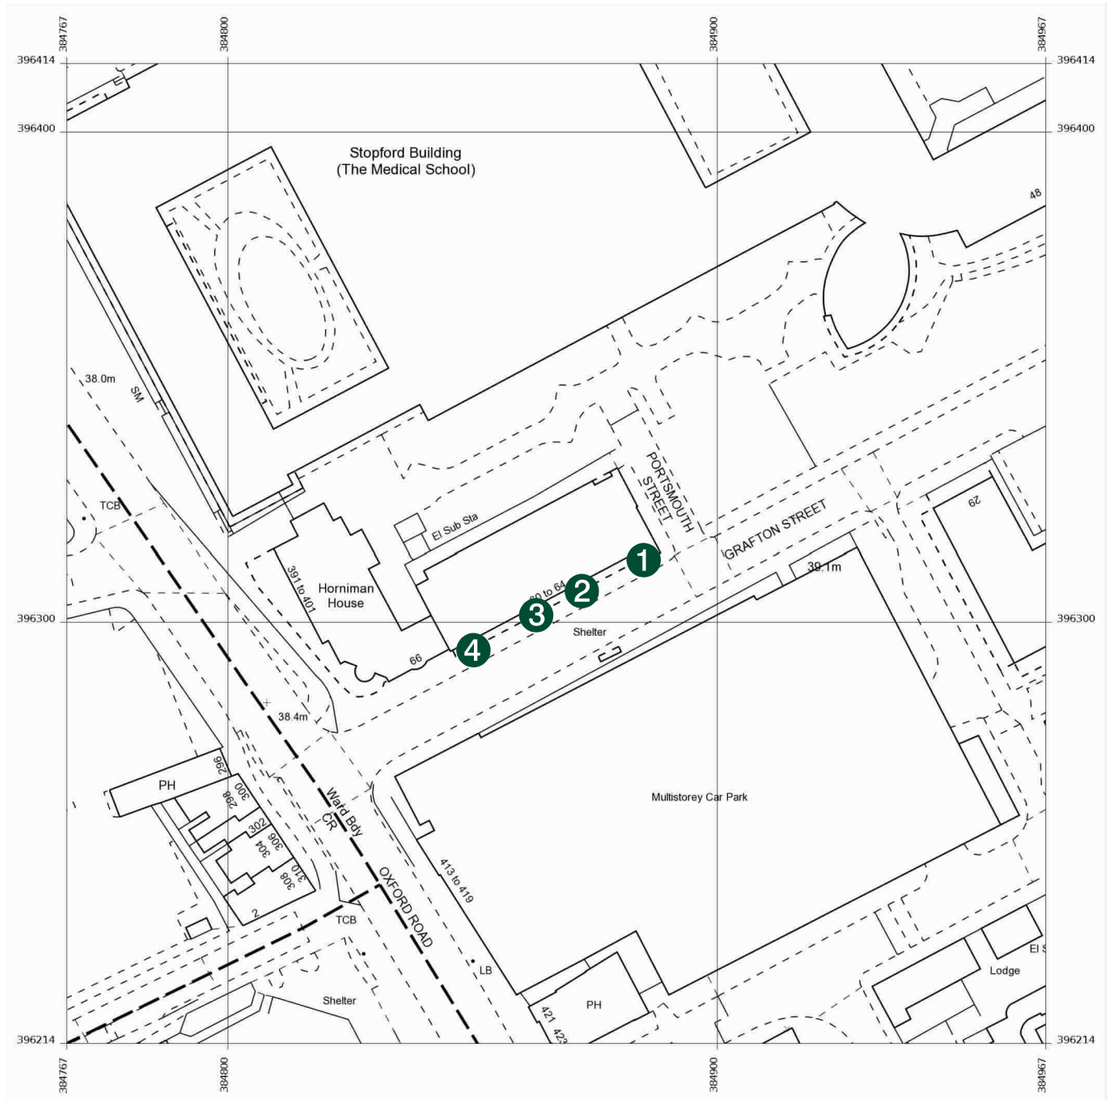



Morrisons
Since 1899

Site
Manchester
Grafton St

Job Number
69221 E

Drawing Number
Morr / 002 / 2017

Scale
As shown @ A3

Issue / Rev
PLANNING 3

Drawn By
AT

Checked By
PM

Sales Rep
GS

Date
14/02/2017

BUTTERFIELD SIGNS LTD
174 Sunbridge Rd
Bradford
West Yorkshire
BD1 2RZ
Tel: 01274 722244
Fax: 01274 848996
Web: www.butterfieldsigns.co.uk

This document is the property of Butterfield Signs Ltd who own the copyright therein. The information in this document is given in confidence and without the written consent of Butterfield Signs Ltd, given by contract or otherwise the document must not be copied, reprinted or reproduced in any material form either wholly or in part nor must the contents of the document or any method of technique available there from be disclosed to any third party.