


PLAN

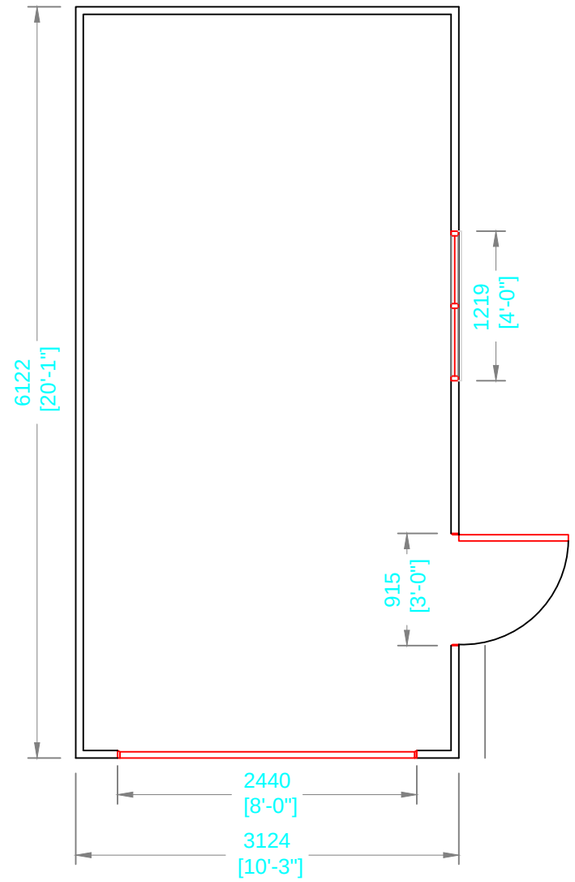


LH ELEVATION

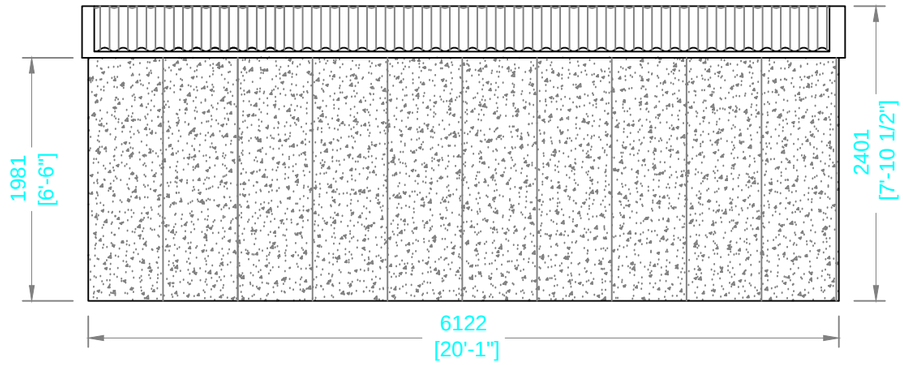


RH ELEVATION

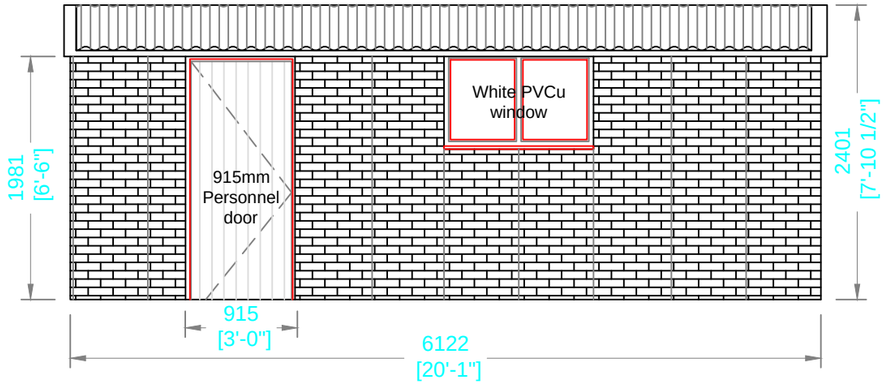

FRONT ELEVATION

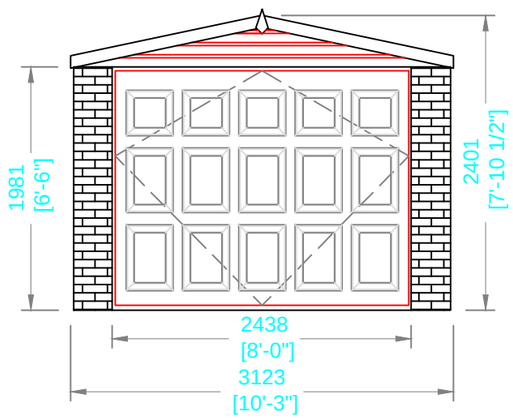

REAR ELEVATION

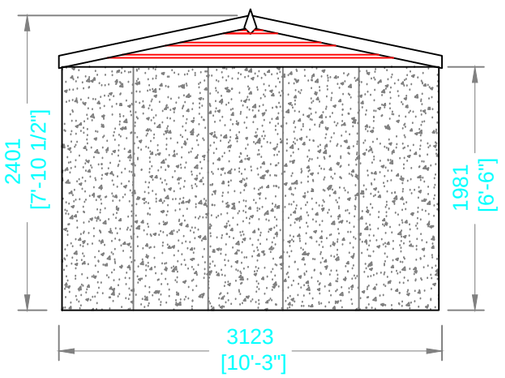

0 1m 2m 3m 4m 5m

SCALE 1:50

BUILDING SPECIFICATION		
STYLE:	Apex	
ROOF TYPE:	Special Package	
LENGTH:	6122mm	[20'1"]
WIDTH:	3124mm	[10'3"]
EAVES HEIGHT:	1981mm	[6'6"]
RIDGE HEIGHT:	2401mm	[7'10.5"]

CONCRETE PANELS		
To be reinforced with 6mm bars & connected with 3no 6mm galv. steel bolts. Designed for 25N/mm2 at 28 days.		
HEIGHT:	1981mm	[6'6"]
THICKNESS:	62mm	[2½"]
FINISH: LEFT	Multispar	
REAR:	Multispar	

EXTERNAL WALLS		
FINISH: FRONT:	Brickclad - Brick Red	
RIGHT:	Brickclad - Brick Red	

ROOF COVERING		
Supported by trusses at 1.83m centers fixed to panels		
COLOUR:	Grey	
PROFILE:	5" Corrugated	
MATERIAL:	Cement Fibre	

FASCIAS / WALL BUILD-UP		
MATERIAL:	White PVC	
DEPTH:	50 mm	[ ]

GARAGE DOOR [1]		
STYLE:	Vertical	
COLOUR:	White	
FINISH:	Powder Coated Steel	
WIDTH:	2438mm	[8'0"]
HEIGHT:	1981mm	[6'6"]
TYPE:	Up and Over	

WINDOWS [1]		
STYLE:	Fixed	
COLOUR:	White	
FINISH:	PVCu	
WIDTH:	1219mm	[4'0"]
HEIGHT:	762mm	[2'6"]
LOCATIONS:	Right	

PERSONNEL DOOR [1]		
STYLE:	Vertical	
COLOUR:	White	
FINISH:	Powder Coated Steel	
WIDTH:	914mm	[3'0"]
HEIGHT:	1981mm	[6'6"]
LOCATION:	Right	

Rev	Date	Revision

PROJECT:
Proposed Garage
31 Climber Road
Manchester
M18 7LZ

CUSTOMER / CLIENT:
Catherine Crowther

DRAWING:
Plan, Elevations

HANSON GARAGES

Warren Road, Green Lane Industrial Park, Featherstone,
West Yorkshire WF7 6EL

Tel: 01977 695111 Fax: 01977 695151

E-Mail: sales@hansongarages.co.uk
Web: www.hansongarages.co.uk

SCALE:	DATE:	DRAWN:	DWG NO.	REV
A3@1:50	10.01.17	S.J.A.	A20x10-6	-