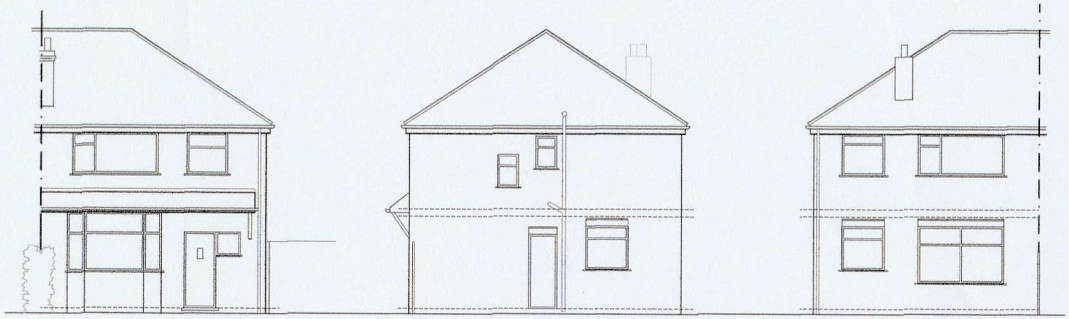

EX. FRONT ELEVATION

EX. SIDE ELEVATION

EX. REAR ELEVATION

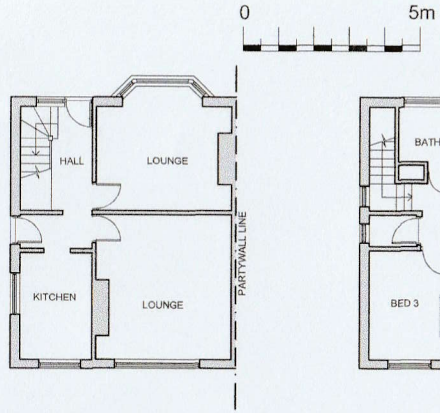

EXISTING GROUND FLOOR PLAN

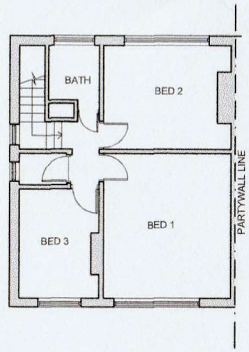

EXISTING 1ST FLOOR PLAN

Do not scale from this drawing. All information should be checked by the contractor on site before commencing work. Any discrepencies should be reported to the Archirama immediately. All rights are reserved and are not transferable. Unauthorised reproductions of this drawing are not permitted.

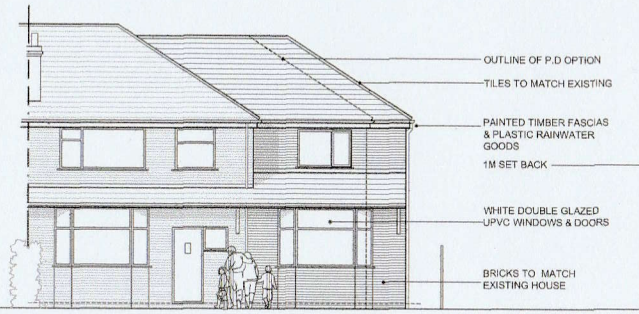

PROPOSED FRONT ELEVATION

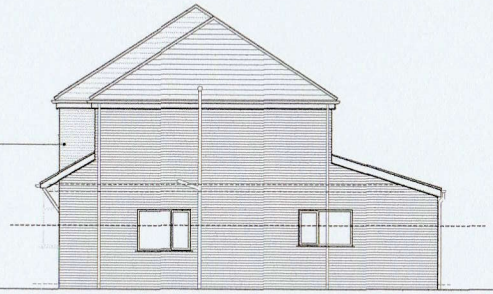

PROPOSED SIDE ELEVATION TO NO.12



PROPOSED REAR ELEVATION

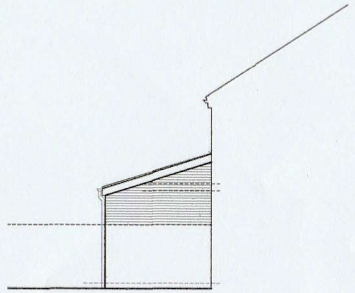

PROPOSED SIDE ELEVATION

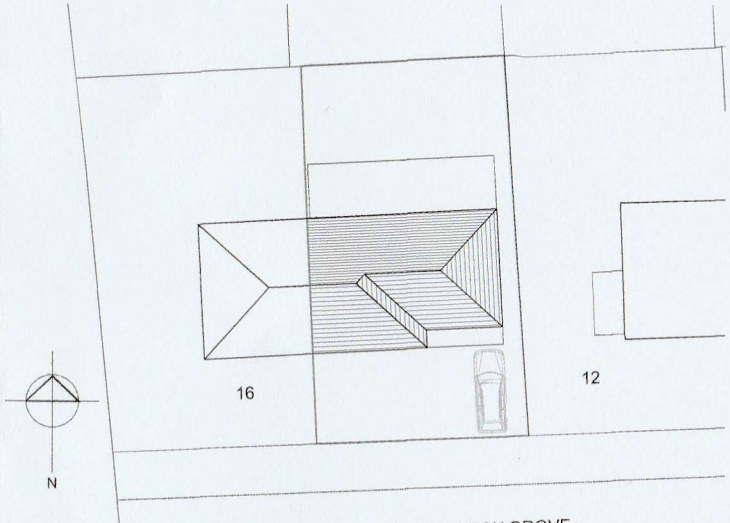

BLOCK PLAN 1:200

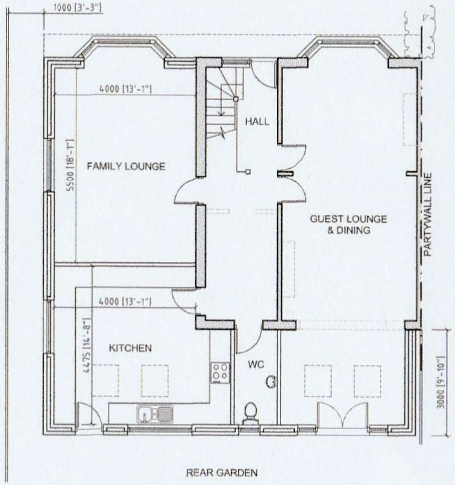

PROPOSED GROUND FLOOR PLAN

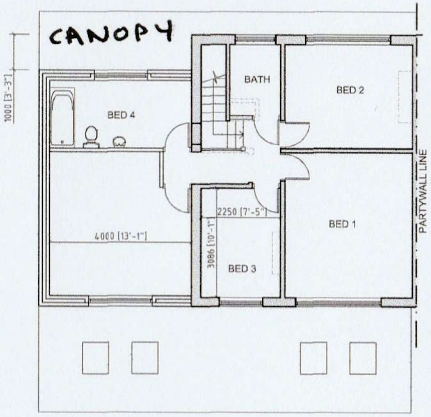

PROPOSED 1ST FLOOR PLAN

archirama.co.uk

Client: Nargis Baseel

Project: 14 Holbeck Grove
Longsight, Manchester

Proposed part double part single storey side & rear extension.
Revised Scheme

dwg: 02 scale:1:100@A1 date: Jan 2010

drawn by Farhan Rama
4 Mallowdale Avenue, Fallowfield, Manchester M14 6GT
Tel: 07976 171 006 email info@archirama.co.uk
web:archirama.co.uk