Copyright: All rights reserved. This drawing must not be reproduced without permission.


Only the original drawing should be relied upon. Contractors, subcontractors and suppliers must verify all dimensions on site before commencing any work or making any shop drawings.

All shop drawings to be submitted to the architect for comment prior to fabrication.

This drawing is to be read in conjunction with the Architect's specification, bills of quantities / schedules, structural, mechanical & electrical drawings and all discrepancies are to be reported to the architect.


Do not scale from this drawing. Dimensions are in millimetres unless otherwise stated.

revision / date / amendments		
A	16.02.17	gaps reduced followin MCC Planning comments

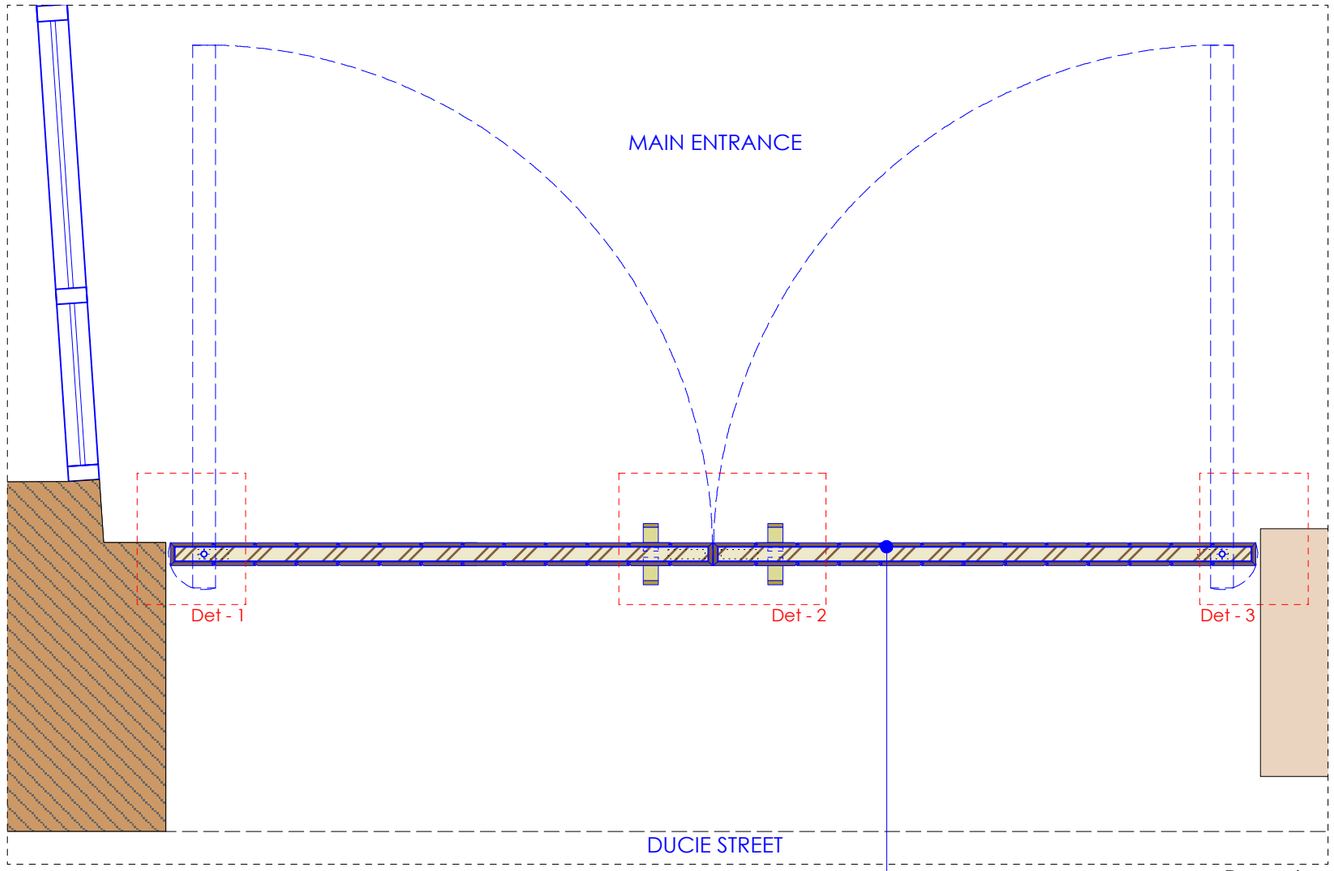

Door plan
1:20

New solid timber t&g double pivot doors within existing opening

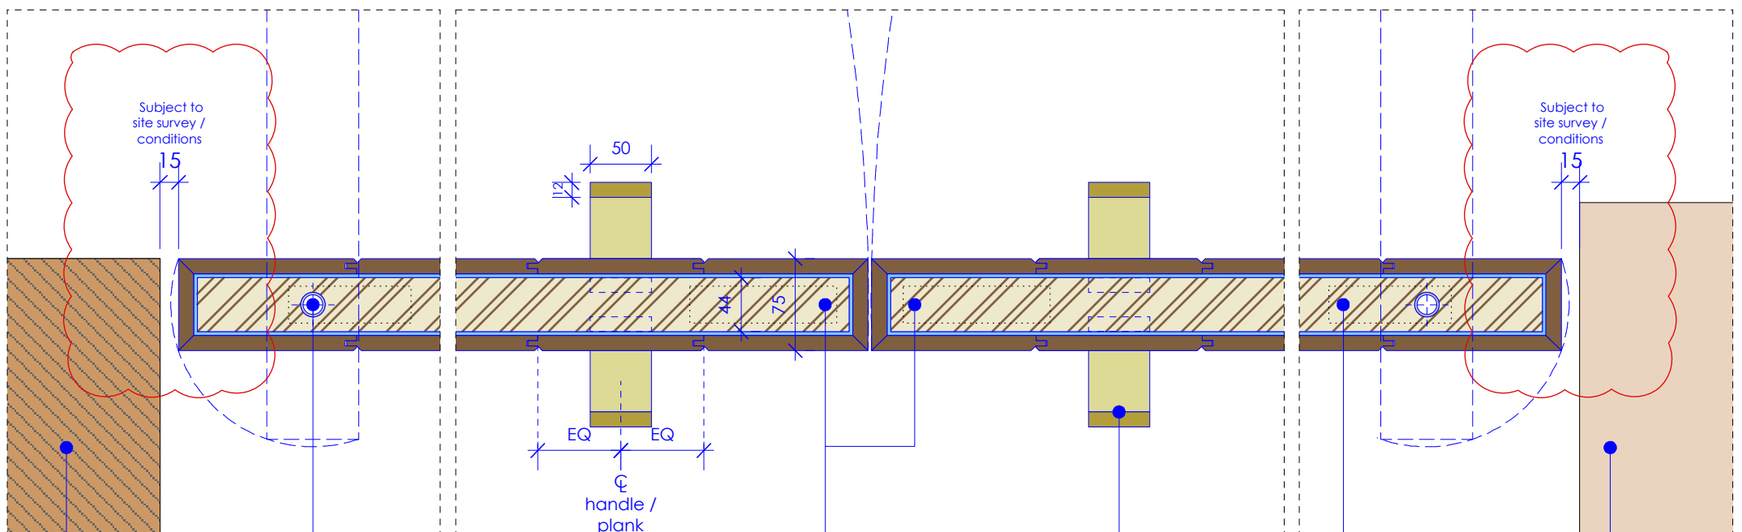

Detail - 1
1:5

Detail - 2
1:5

Detail - 3
1:5

alvanized posts ams to receive loss paint finish

RELCROSS Concealed center hung pivot (or similar approved)

Mag Locks TBC

Full height brass flat bar door handle (50x12mm)

44mm Door blank cladded with T&G black painted timber boards

Existing galvanized posts and beams to receive gloss paint finish

Stage 4

Archer Humphryes Architects

Basement
Central House
142 Central Street
London, United Kingdom
EC1V 8AR
T : +44 (0) 20 7251 8555

project title: The Place Manchester			
drawing title: Main entrance door details	scale: 1:5 @A3	date: 09.09.16	
	drawn: RL	checked: DA	
drawing number: AHA/ PLC /DET/505	revision: A		