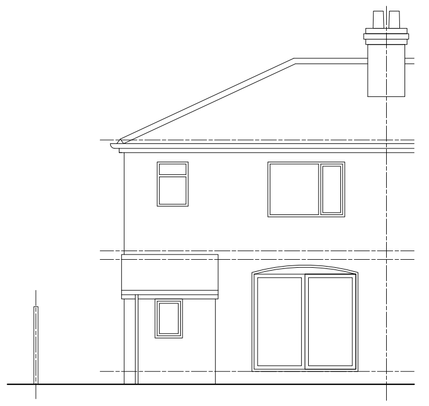

REAR ELEVATION AS EXISTING scale 1:100

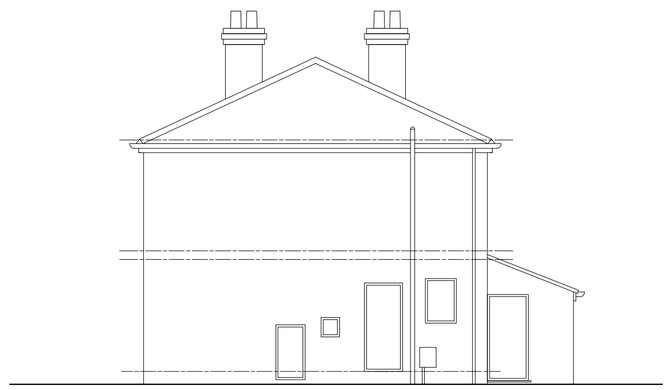

SIDE ELEVATION AS EXISTING scale 1:100



FRONT ELEVATION AS EXISTING scale 1:100

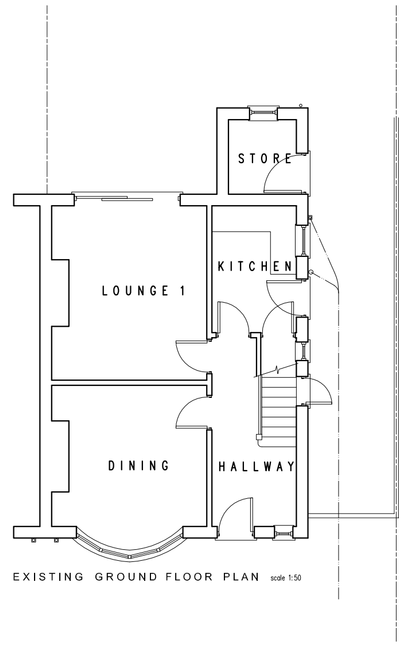

EXISTING GROUND FLOOR PLAN scale 1:50

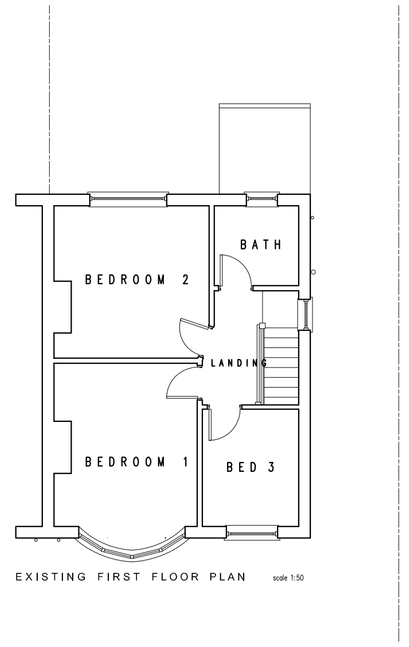

EXISTING FIRST FLOOR PLAN scale 1:50

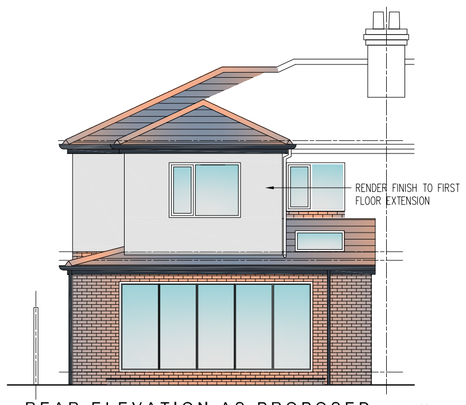

REAR ELEVATION AS PROPOSED scale 1:100

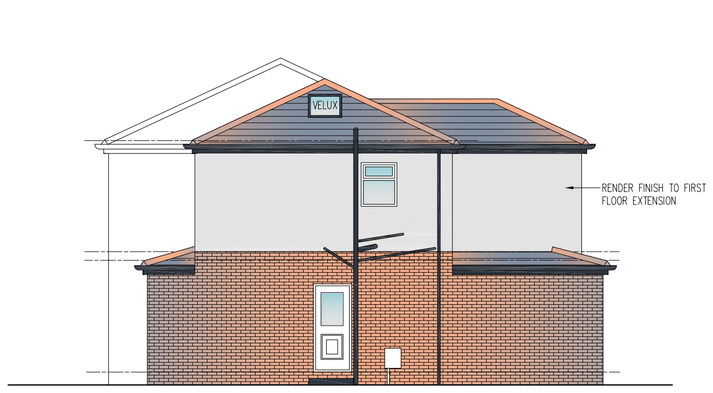

SIDE ELEVATION AS PROPOSED scale 1:100



FRONT ELEVATION AS PROPOSED scale 1:100

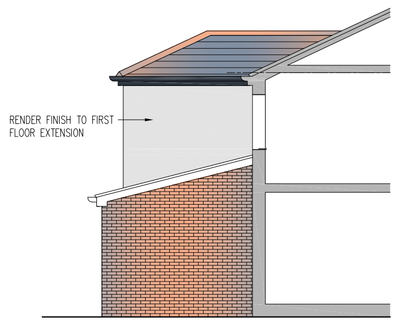

SIDE ELEVATION AS PROPOSED scale 1:100

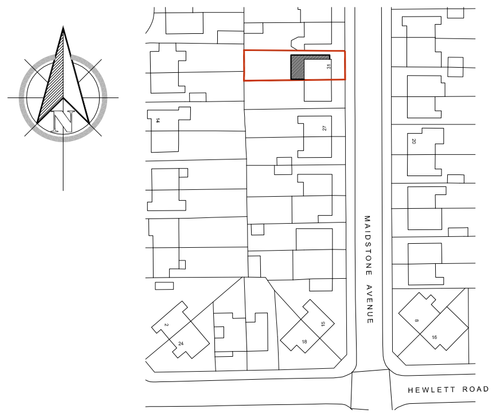

LOCATION PLAN scale 1:1250

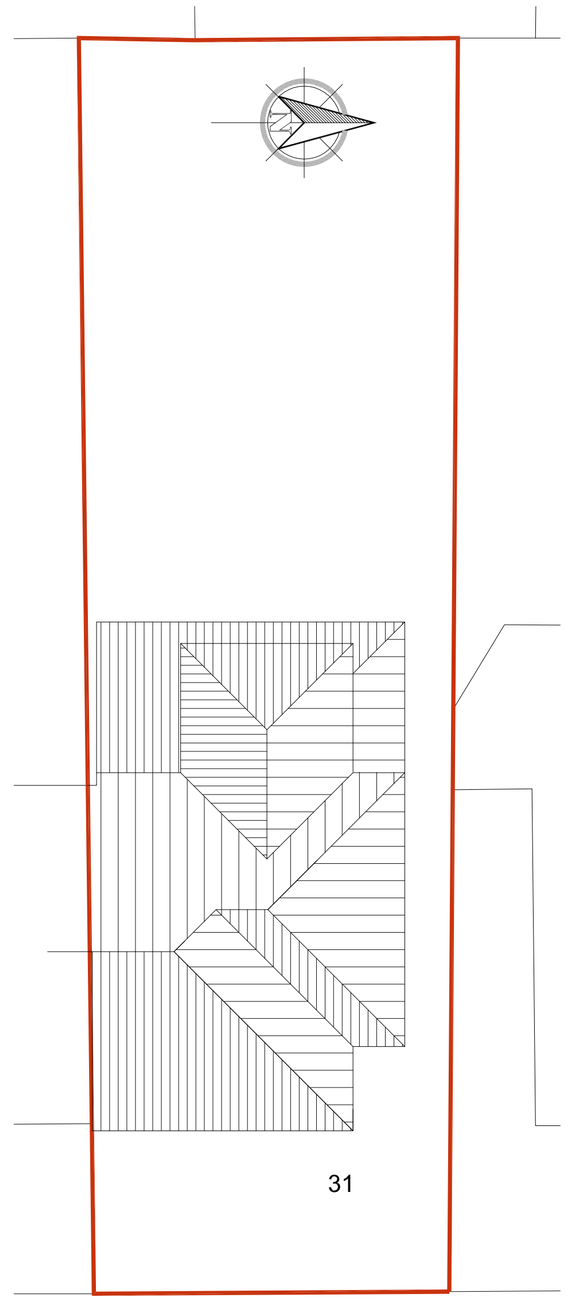

SITE PLAN AS PROPOSED
SHOWING ROOF DESIGN scale 1:100

MAIDSTONE AVENUE

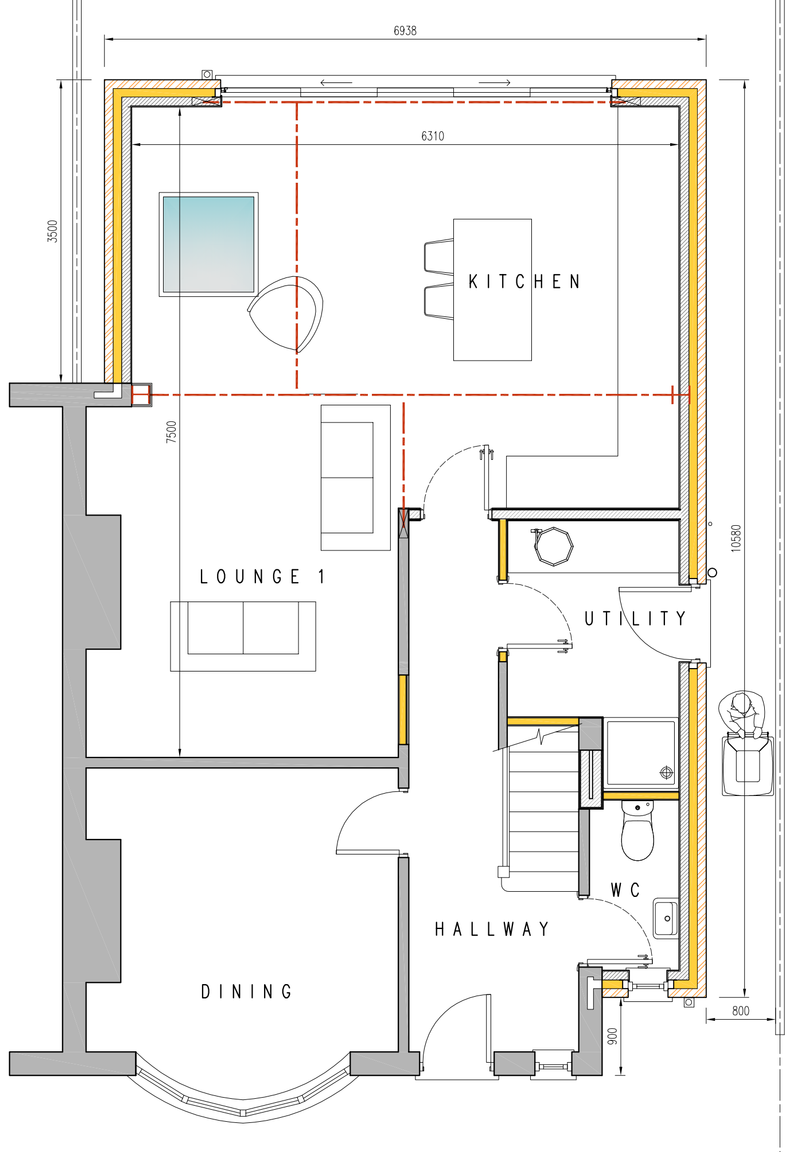

PROPOSED GROUND FLOOR PLAN scale 1:50

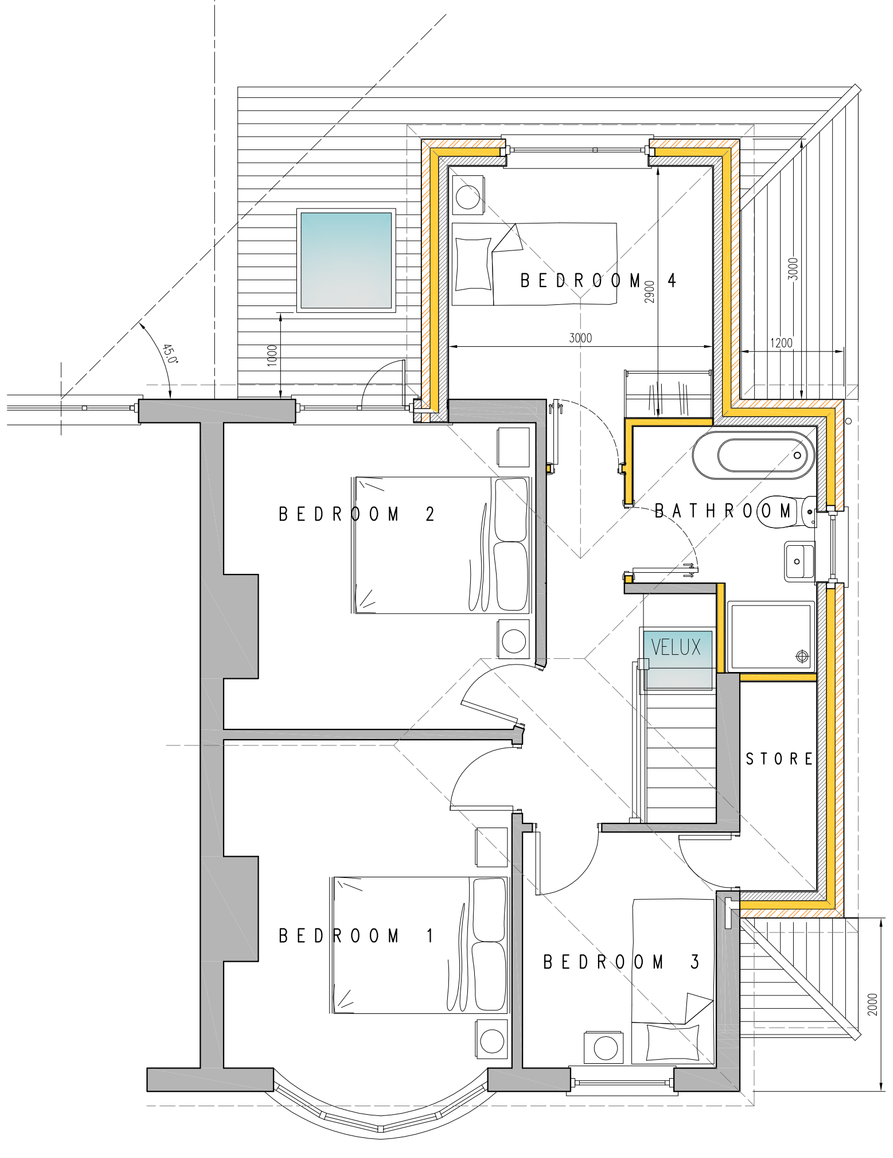

PROPOSED FIRST FLOOR PLAN scale 1:50

THIS DRAWING IS COPYRIGHT TO BOARSHURST BUILDING CONTRACTORS LIMITED. IT SHALL NOT BE USED WITHOUT PERMISSION FOR ANY PURPOSE. REPRODUCTION IS ONLY PERMITTED BY PRIOR ARRANGEMENT.

REVISION C - Drawing Revised In accordance with Manchester Planning recommendations. First floor Extension set back 2m from Front facing elevation. 14/02/17

REVISION B - Drawing Revised In accordance with Manchester Planning recommendations 08/01/17

REVISION A - Revised In accordance with Clients comments 28/08/16

REV	DESCRIPTION	DRAWN	CHK	APP	DATE

Boarshurst
BUILDING CONTRACTORS
the imaginative building company
tel : 0161-678-0300
info@boarshurst.co.uk

client
MR TIM COCKERILL

project title
31 MAIDSTONE AVENUE
CHORLTON. MANCHESTER M21 9ND

drawing title
DOUBLE STOREY SIDE EXTENSION

scale @ A1	date drawn	status
As Shown	17 09 16	PLANNING

drawing no.	revision
B70 - 16 - 01	C