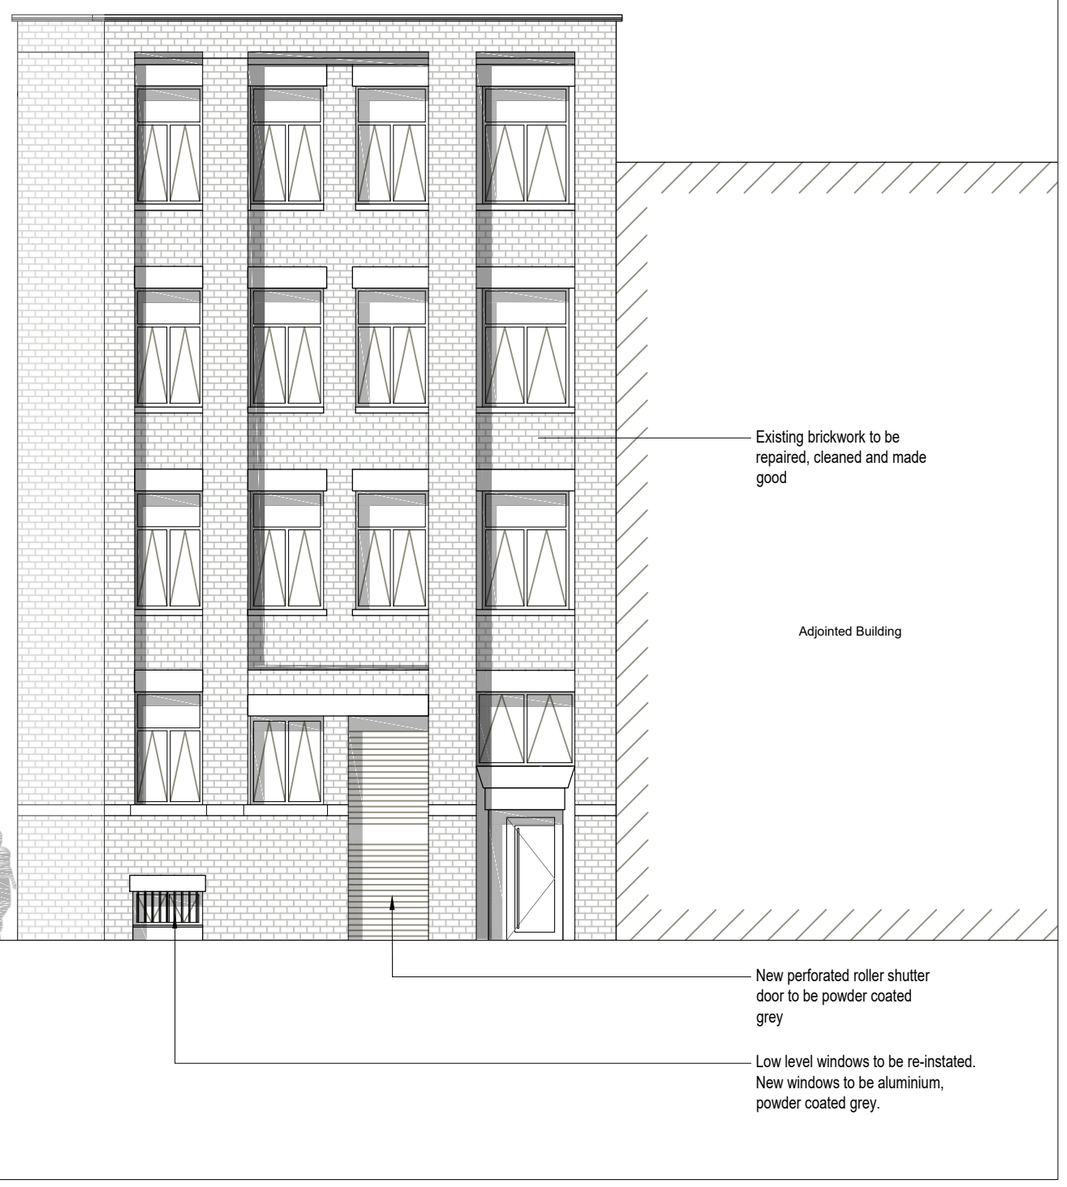
DRAWING NUMBER 064_202



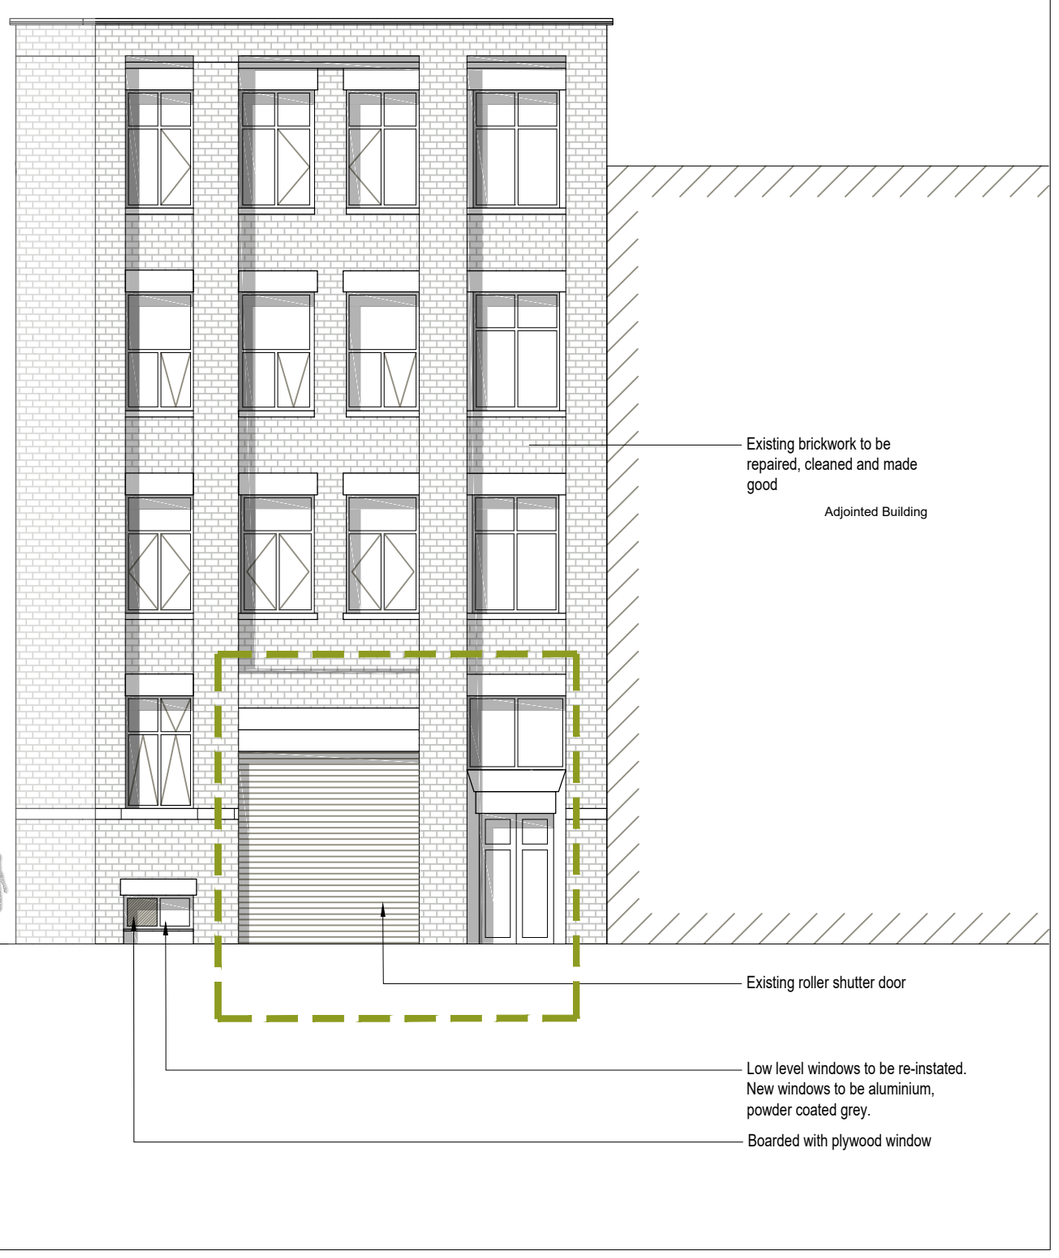

01 PROPOSED ELEVATION
SCALE 1:100



EXISTING ROLLER SHUTTER



EXISTING DOORWAY




02 EXISTING ELEVATION
SCALE 1:100

## REFERENCE DRAWINGS

- 001 – SITE LOCATION PLAN
- 100 – EXISTING & PROPOSED PLANS
- ▶ 200 – EXISTING & PROPOSED SECTIONS & ELEVATIONS
- 300 – CEILING PLANS
- 400 – M&E PLANS
- 500 – DETAILS
- 600 – FIRE PLANS
- 700 – TYPES OF WALLS PLANS
- 800 – ACOUSTIC PLANS
- 900 – STRIP OUT PLANS

## GENERAL NOTES

1. ALL DIMENSIONS ARE IN MILLIMETRES UNLESS OTHERWISE STATED
2. ALL LEVELS ARE IN METRES UNLESS OTHERWISE STATED
3. DIMENSIONS ARE NOT TO BE SCALED FROM THE DRAWING
4. ALL WORK TO BE CARRIED OUT IN ACCORDANCE WITH THE CURRENT EDITION OF THE BUILDING REGULATIONS 1991 (INCLUDING AMENDMENTS) AND ALL RELEVANT BRITISH STANDARDS/CODES OF PRACTICE
5. CONTRACTOR IS RESPONSIBLE FOR THE CORRECT SETTING OUT OF THE WORKS ON SITE, ALL DIMENSIONS TO BE CHECKED PRIOR TO FABRICATION OF MATERIALS
6. THIS DRAWING IS TO BE READ IN CONJUNCTION WITH ALL RELEVANT DRAWINGS AND SPECIFICATIONS

| REV | DESCRIPTION | DATE | BY | CHCK | APRV |
|---|---|---|---|---|---|
| A | PLANNING | 16.11.16 | AP | LP | PJD |

INTEGRAL
DESIGN and MANAGEMENT Ltd
Property Consultants
Project Managers
Designers
CDM Coordinators
Party Wall Surveyors

158 Davyhulme Road
Davyhulme
Manchester
M41 8BZ
Tel: 07725 058 777
DD: 0161 215 0555
Fax: 0161 215 0555
Email: paul@integral-dm.co.uk
Web: www.integral-dm.co.uk

DESIGNER

BEECH CONSTRUCTION

CLIENT

HOULDSWORTH STREET

PROJECT

HOULDSWORTH STREET
PROPOSED ELEVATIONS
EXISTING ELEVATIONS

DRAWING TITLE

PLANNING

DRAWING STATUS

| | | | |
|---|---|---|---|
| DRAWN | A PAVLIDES | CHECKED | L PERRY |
| APPROVED | P DAVIDSON | DATE | NOV 16 |

| SCALE | DRAWING NUMBER | REV |
|---|---|---|
| 1:100 | 202 | A |

(A2)

CAD REF: Z:\1. PROJECTS\SITES\BEECH HOLDINGS\HOULDSWORTH STREET\ARCHITECTURAL\DRAWINGS\CAD\CURRENT\200-DWG-064 SECTIONS AND ELEVATIONS PDR2.DWG, ALEXANDROS.PAVLIDES, 20.12.2016, 15:31:45