


Elevation to Hardcastle Avenue



Side elevation

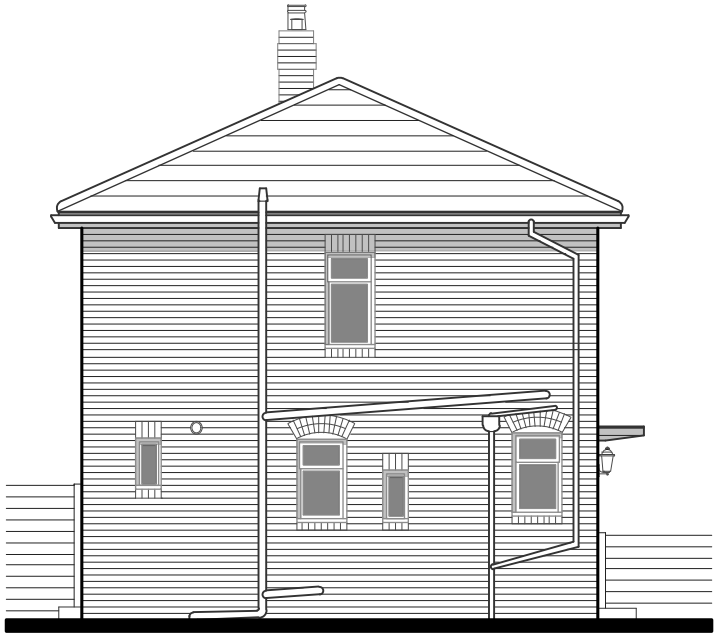

Rear elevation

24 Hardcastle Avenue, Chorlton	
Existing elevations	
Scale 1:100 at A4	Revision
Drawn by DB	Drawing no. 04