N

NOTES


- All dimensions and levels are to be checked on site.
- Any discrepancies are to be reported to the architect before any work commences.
- This drawing shall not be scaled to ascertain any dimensions. Work to figured dims only.
- This drawing shall not be reproduced without express written permission from AEW.
- Title overlay drawings and ownership boundaries are produced using all reasonable endeavours. AEW cannot be responsible for the accuracy or scale discrepancy of base plans supplied to them.
- All works are to be undertaken in accordance with Building Regulations and the latest British Standards.
- All proprietary materials and products are to be used strictly in accordance with the manufacturers recommendations.

Notes:
All drawings to be read in conjunction with all other drawings as noted on issue sheet.

Extent of Application indicated thus:

Ownership demise indicated thus:

SITE FINISHES	
PERIMETER FENCE	LOW TIMBER FENCE
BOUNDARY WALL	N/A
CAR PARK FINISH	ASPHALT
DRIVE THRU FINISH	DECO CONCRETE
PATIO FINISH	BLOCK PAVIOURS
FOOTPATHS	BLOCK PAVIOURS
SOFT LANDSCAPING	LOW SHRUBS/TREES

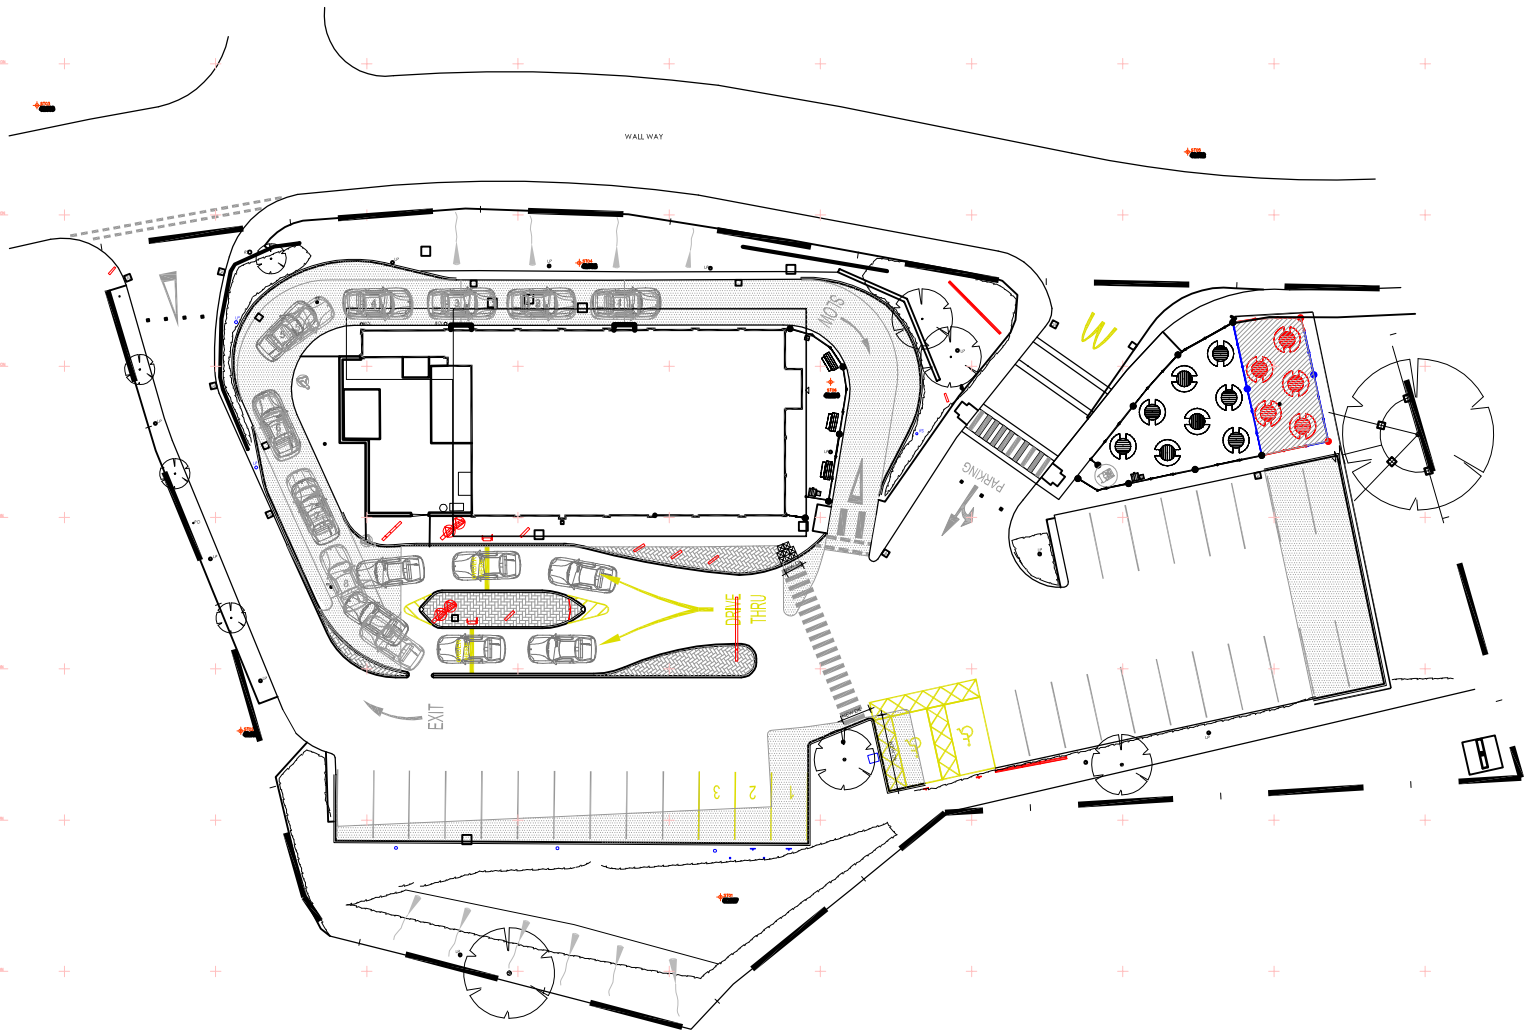

BLOCK PLAN
Scale @ 1:500

0 5 10 15 20 25m

Scale 1:500

PLANNING

REV	Date	Drawn by: -	Checked by: -
Status	Purpose of Issue		
	For Information		

drawing stage

client
McDonald's Restaurant's Ltd

project
DEBDALE PARK
21 WALL WAY
MANCHESTER, M18 7WY

store
0716

drawing title
BLOCK PLAN

date	17.08.15	drawn	CB
scale@A3	1:500	checked	AC

AEW ARCHITECTS AND DESIGNERS LTD
THE ZENITH BUILDING, SPRING GARDENS
MANCHESTER M2 1AB T 0161 214 1970 F 0161 214 1971

Job No. 6349_AEW_0716_0002

Rev -