
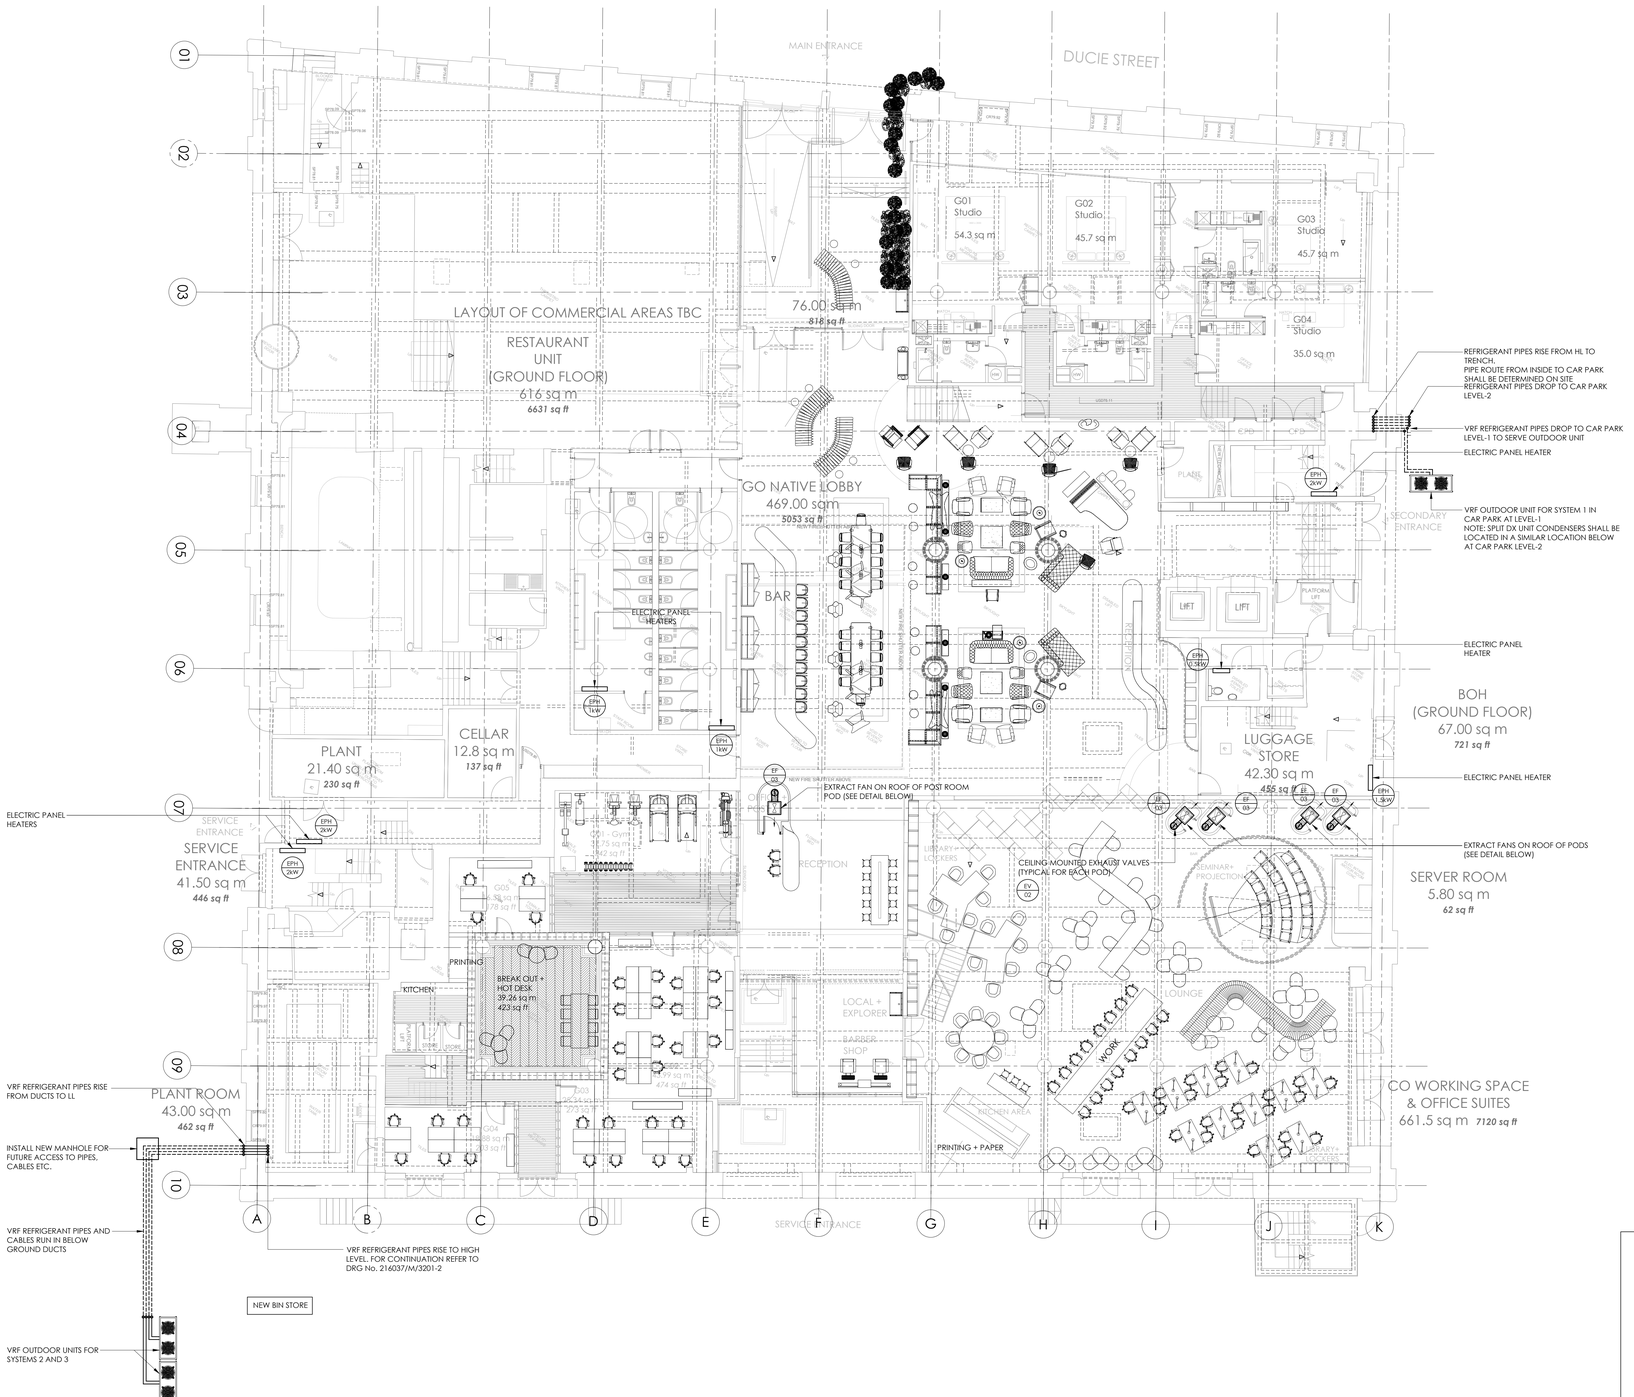


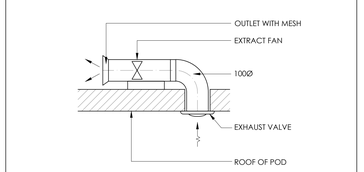

TYPICAL SECTION THROUGH FANS ON ROOF OF PODS

216037 | A0

Notes

1. Drawing to be read in conjunction with all relevant consultants drawings and specifications.
2. Any dimensions detailed in this drawing are to be in millimeters.
3. Do not scale from this drawing.
4. This drawing is protected by copyright

TLL - Pipework/Ductwork services drop to low level

TML - Pipework/Ductwork services drop/rise to mid level

THL - Pipework/Ductwork services rise to H/L

Rev	Date	Description	Drwn	Chkd
T1	06.02.16	STAGE 4 TENDER ISSUE	JT	TC
A	12.09.16	STAGE 3 ISSUE	JT	TC

The Anslow Partnership
Consulting Engineers

6th Floor,
140 Leadenhall Street
London, EC3V 4QT
Telephone: (020) 7553 2050
Facsimile: (020) 7553 2051
email: initialsurname@anslowconsulting.co.uk

Project: THE PLACE, APARTHOTEL

Client: GO NATIVE

Architect: ARCHER HUMPHREYS

Title: MECHANICAL SERVICES GROUND FLOOR (LOW LEVEL)

Drawn	Checked	Verified
JT	RJ	DA
Issue	**Date**	**Scale**
TENDER	AUG 2016	1:100
Drawing Number		**Revision**
216037/M/3101		T1