
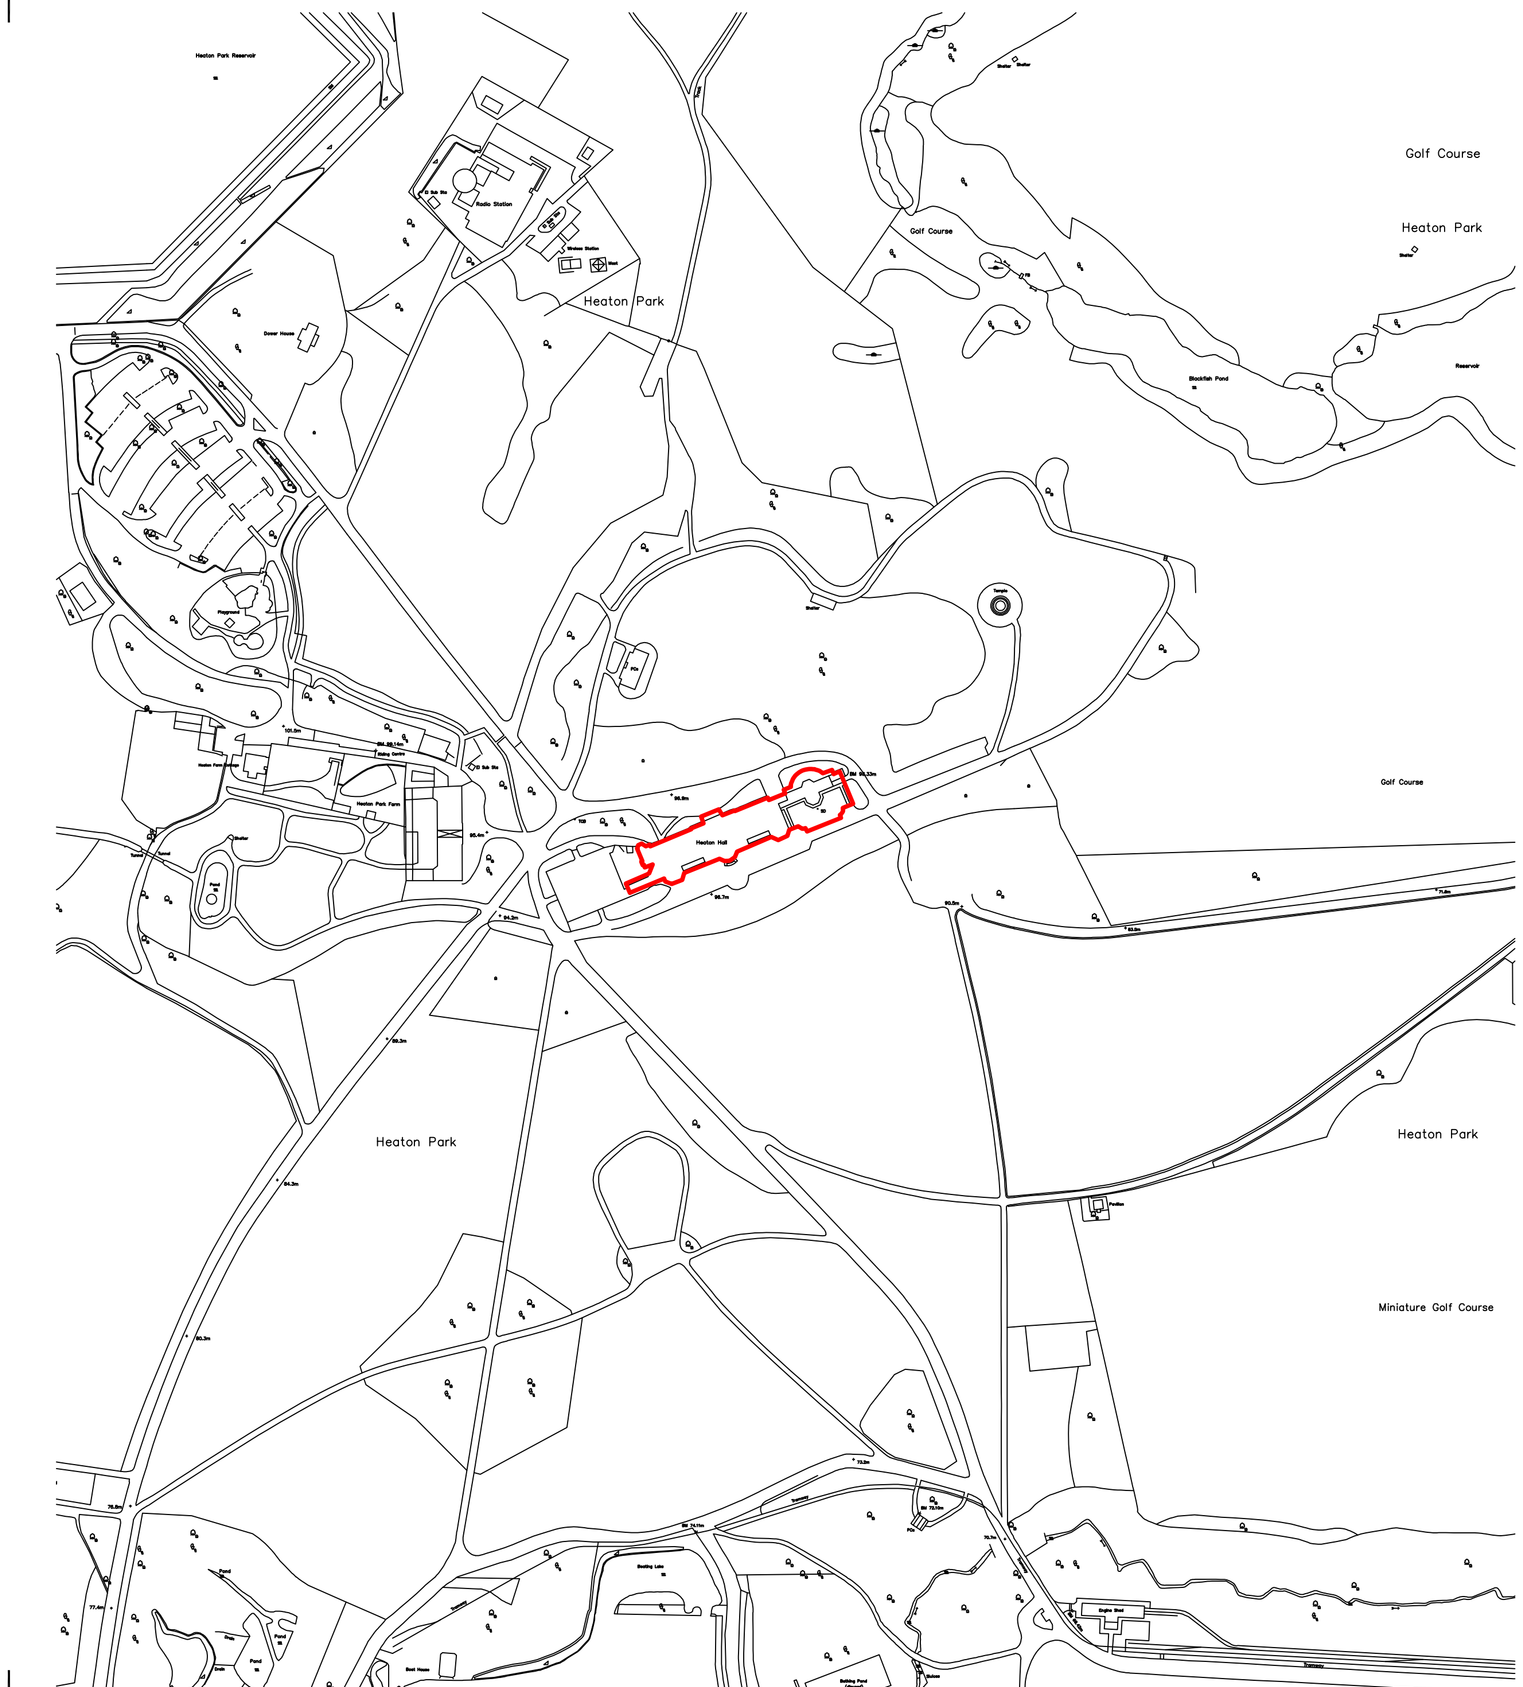


Location Plan
Scale 1:2500

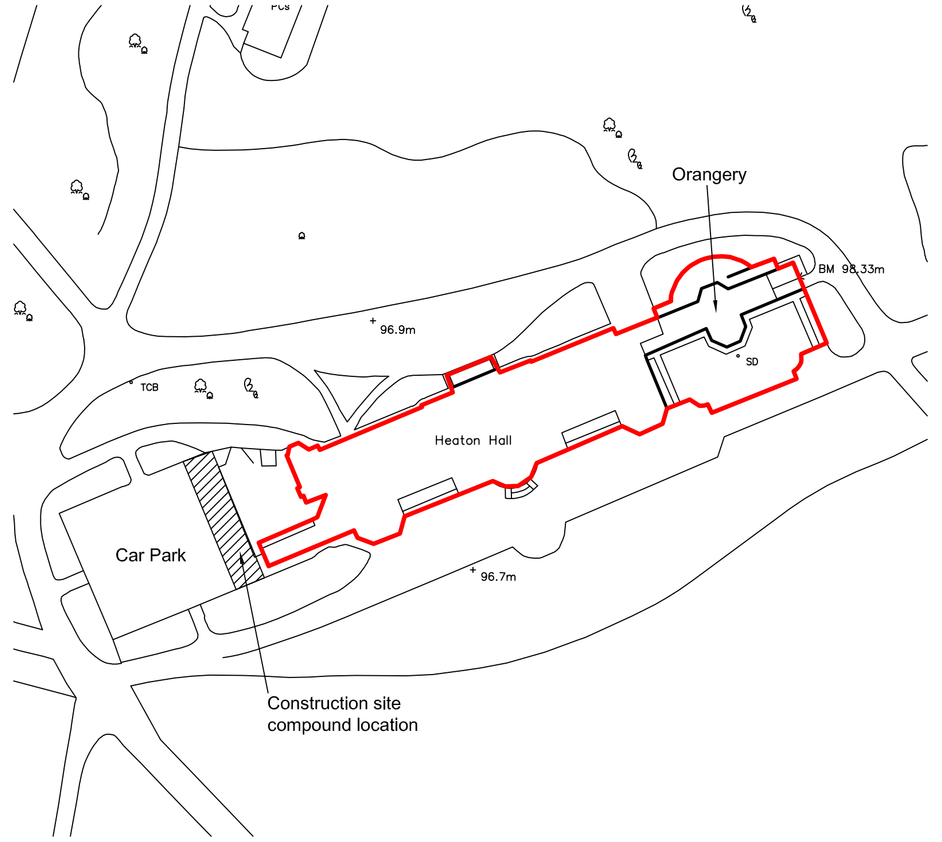

Block Plan
Scale 1:1000

N

Rev	Description	By	Date
01	Incude Orangery boundary walls	IH	06.03.17

Capital Programme Division
Corporate Technical Services
4th floor , Heron House
47 Lloyd St, Manchester
M2 5LE
Tel: 0161 219 6500
FAX: 0161 219 6501

JOB TITLE		DRAWING TITLE	
Heaton Hall Phase 4		Location Plan Block Plan	
JOB NO.		DRAWING NO.	
DH43906		LP 01	
DATE	SCALE	DRAWN	REVISION
March 2017	As Drg	IH	-

MANCHESTER
CITY COUNCIL