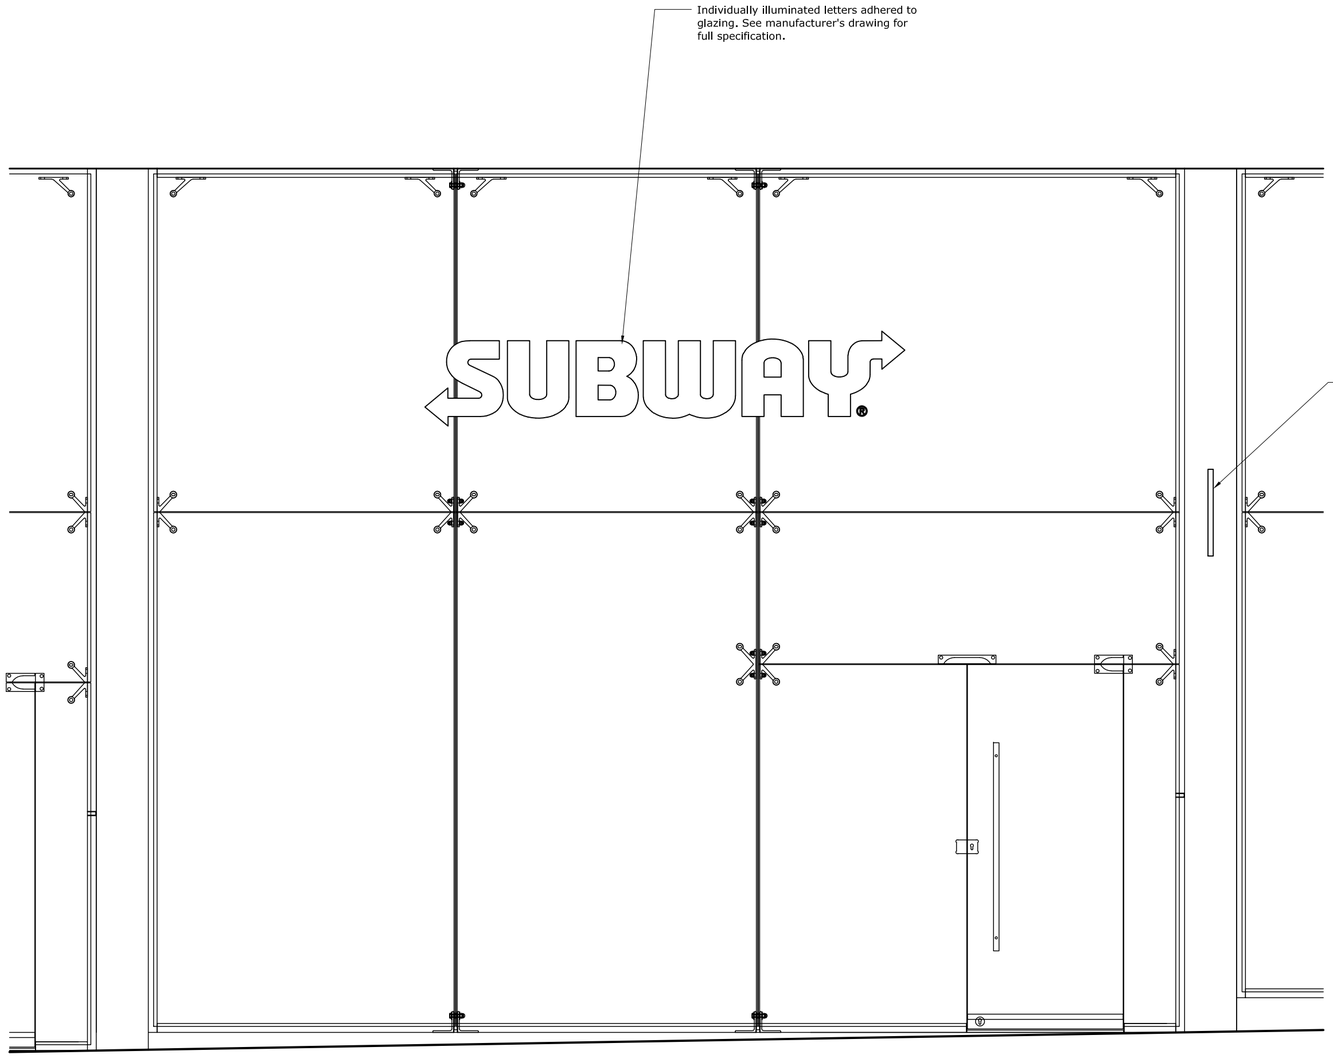

PICCADILLY APPROACH
PROPOSED ELEVATION

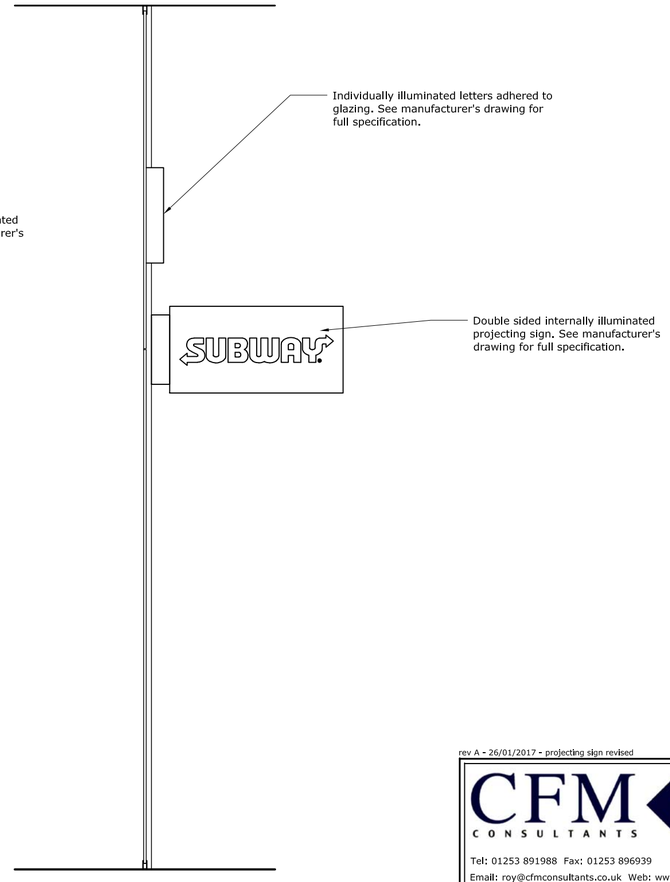

PICCADILLY APPROACH
PROPOSED ELEVATION

PLANNING SUBMISSION DRAWING ONLY

rev A - 26/01/2017 - projecting sign revised

CFM CONSULTANTS

Tel: 01253 891988 Fax: 01253 896939
Email: roy@cfmconsultants.co.uk Web: www.cfmconsultants.co.uk
New Media House, 8 Hardhorn Road, Poulton-Le-Fylde, FY6 7SR

Proposed Subway
Piccadilly Approach
Manchester

Drawing : Proposed Signage Elevations

Scale : 1:25 @ A2

Drawing No. : SW/01343/005A

Date : 14/12/16

PLEASE NOTE: These drawings are prepared for the purpose of Landlord approval and store fitout / construction only & should not be construed as a comprehensive design providing full compliance with all relevant current and future legislation.

All dimensions are to be checked on site prior to commencing any works. Any discrepancies are to be notified immeadiately to the surveyor.

This drawing and all the information contained thereon is subject to copyright and must not be reproduced in part or in whole without the written consent of CFM Consultants Ltd.
Any unauthorised reproduction infringes copyright and may lead to prosecution.