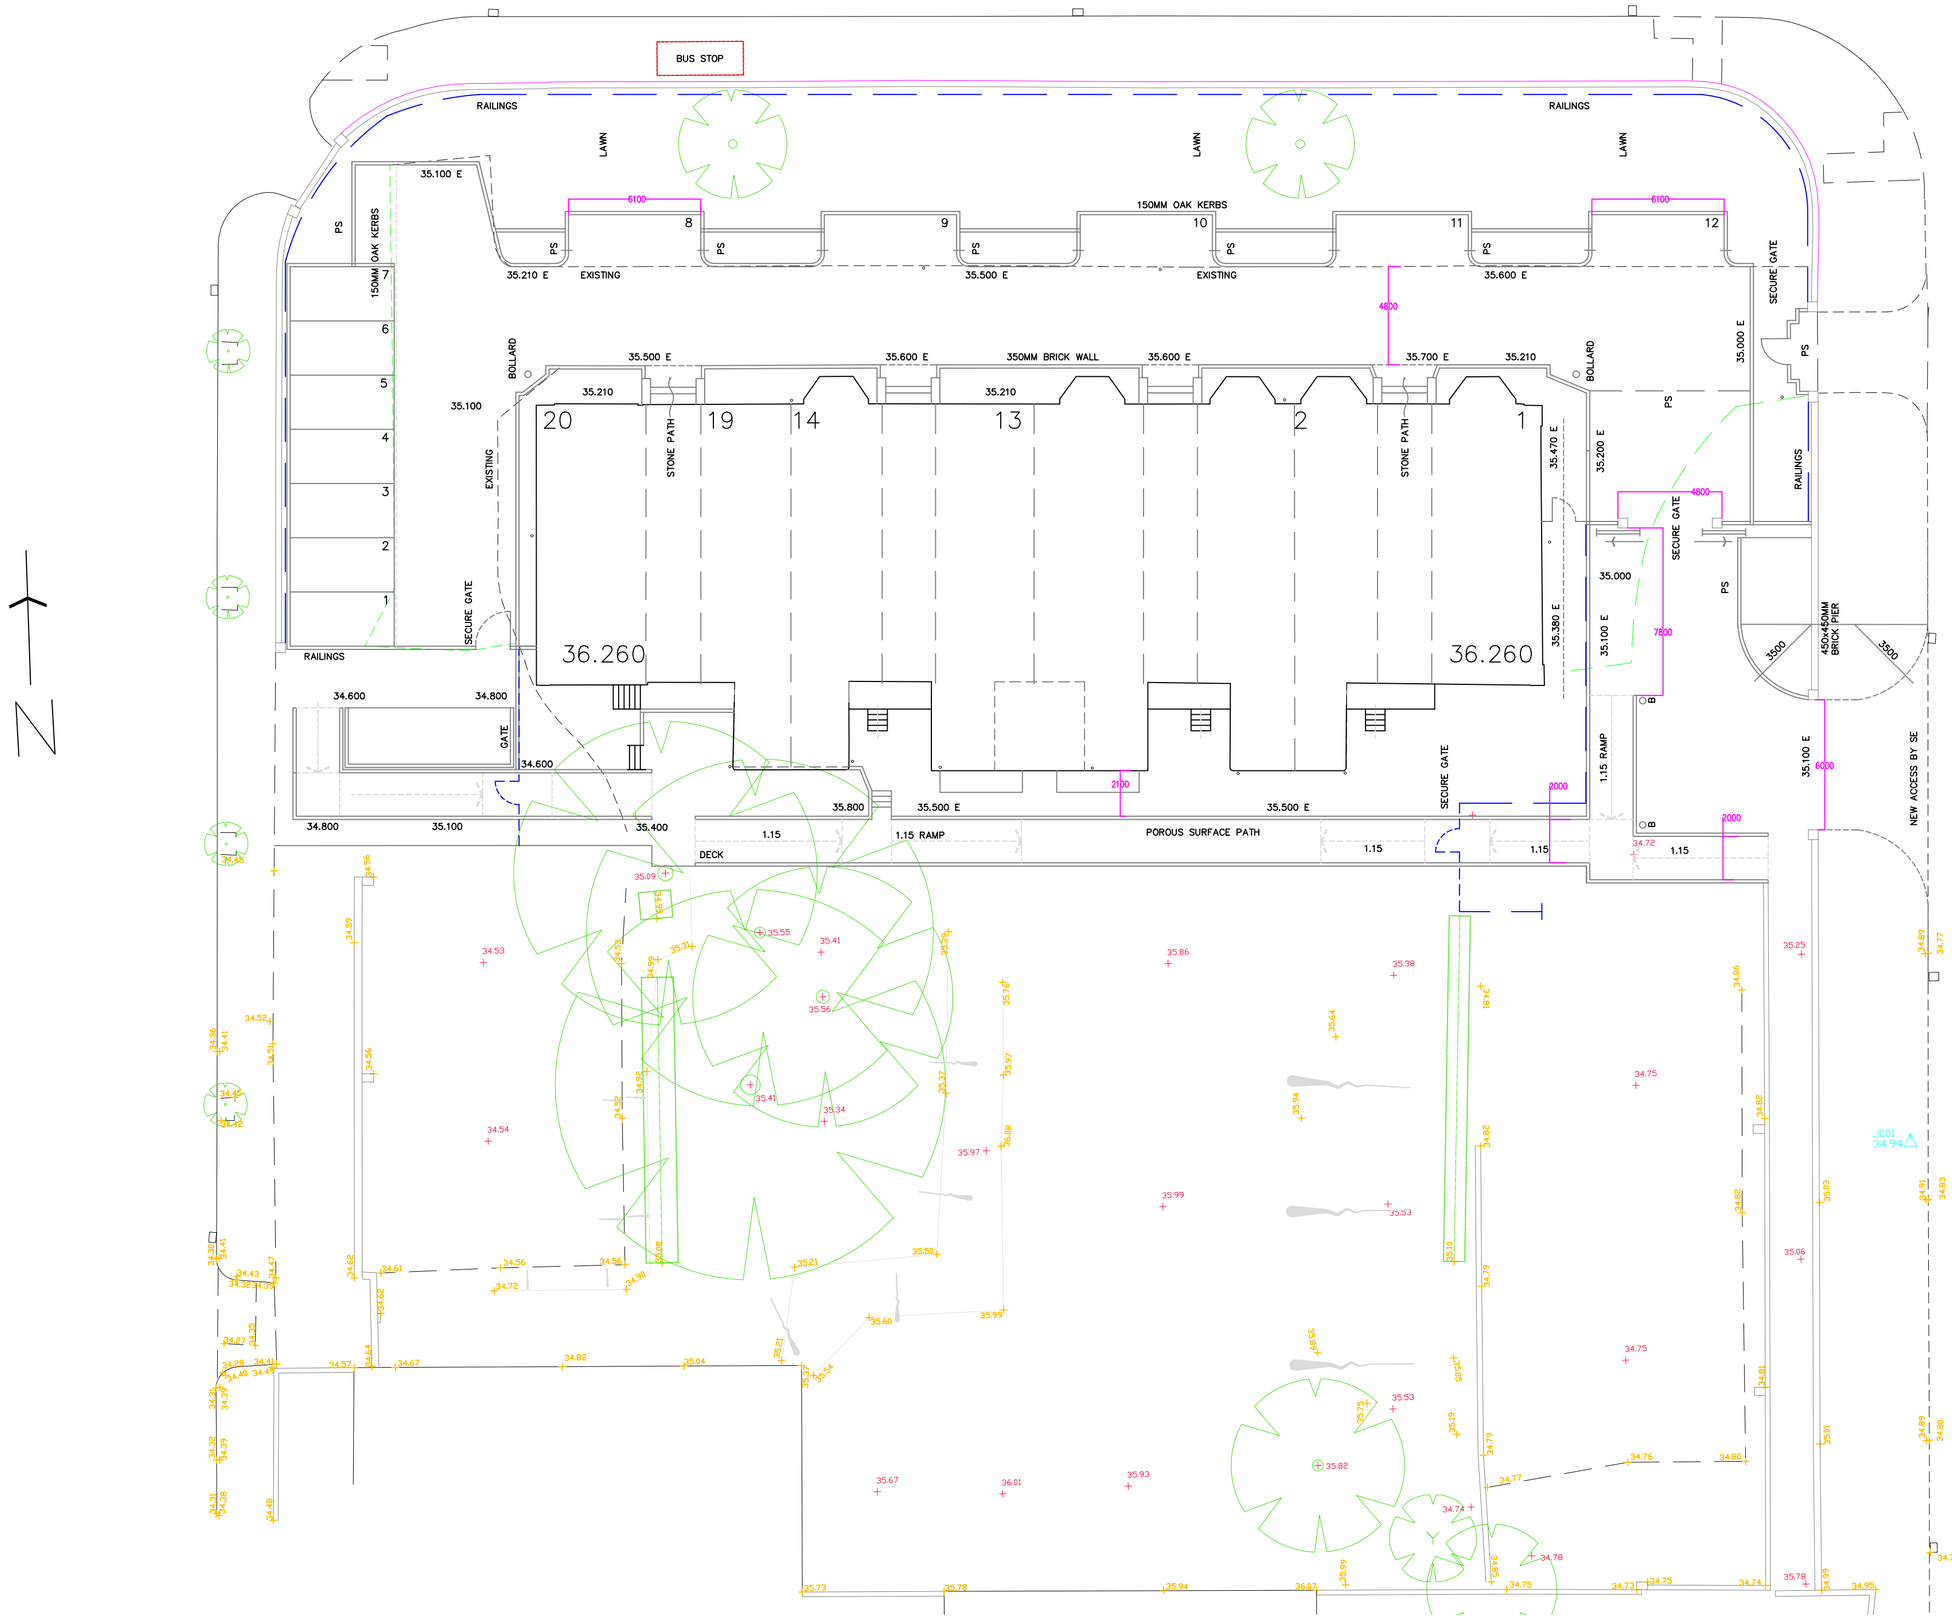

ANDREW GREEN MA

CLIENT: WHITWORTH PARK MANSIONS LIMITED		
TITLE: PROPOSED SITE PLAN WHITWORTH PARK MANSIONS MOSS LANE EAST, MANCHESTER M14 4LU		
SCALE AT A2: 1:50	DATE: 28/11/2016	CHECKED:
PROJECT NO: WPM	DRAWING NO: TM8	REVISION: