

Ground Floor

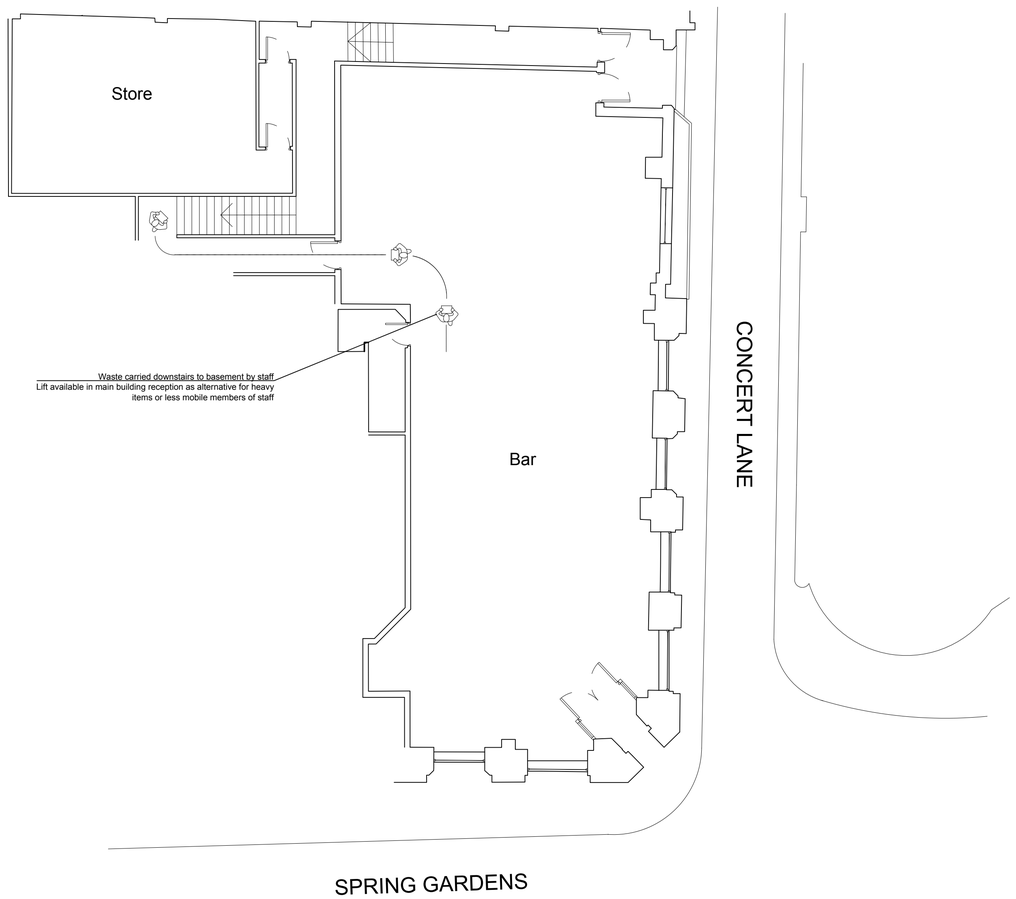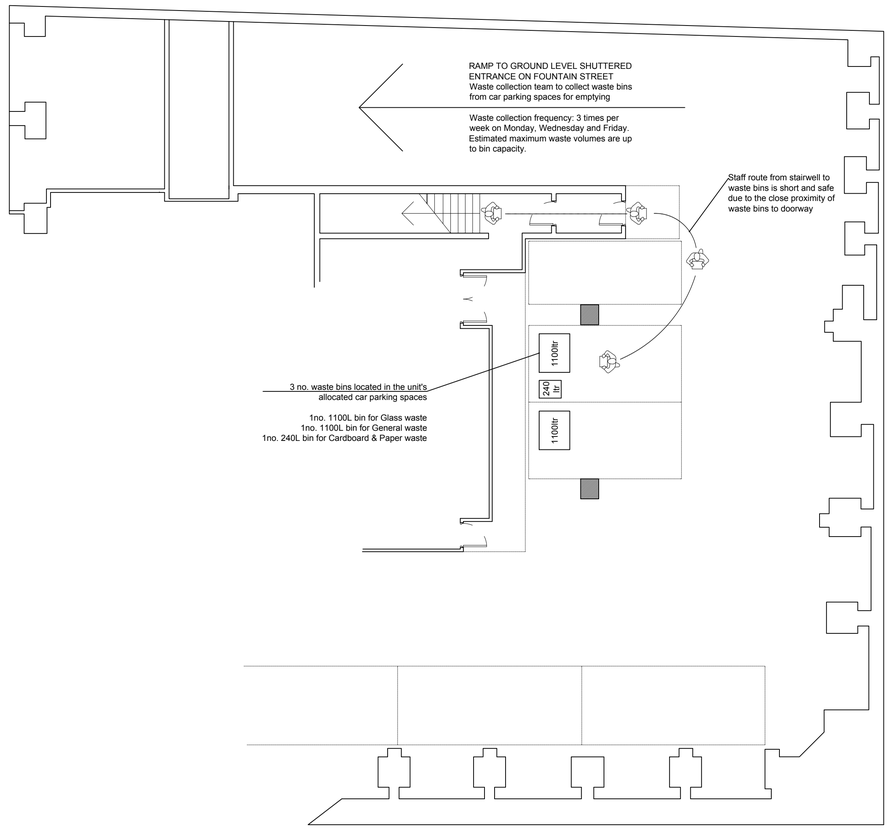

0m 10m

N

Basement



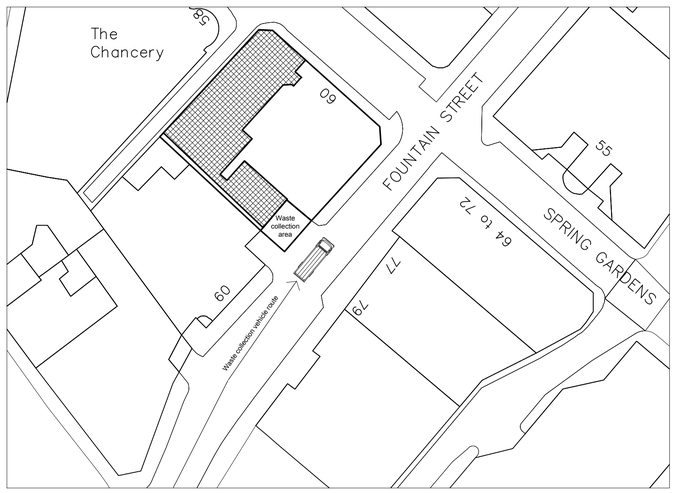


Figure 1 Waste Collection Vehicle route
Scale 1:500 @ A1

General Notes

This drawing must only be scaled when printed at A1. All dimensions are to be checked on site before any work is put in hand.

© Pickard Design

No.	Revision/Issue	Date
B	Text annotation amended.	30/11/16
A	Text annotation amended.	22/11/16
-	Initial issue	19/11/16

Pickard Design
218 Liverpool Road, Longton, Preston PR4 5YB
07793 716356
sarah@pickarddesign.co.uk

Project
Roc & Rye Limited
60 Spring Gardens
Manchester
M2 2BQ

Status
Planning

Drawing Title
Waste Management Plan

Drawing Number
PD-ROC-PL006

Scale
1:100 at A1

Client
Roc & Rye Ltd

Drawn by
SP

Date
30/11/2016

Revision
B