

AS EXISTING

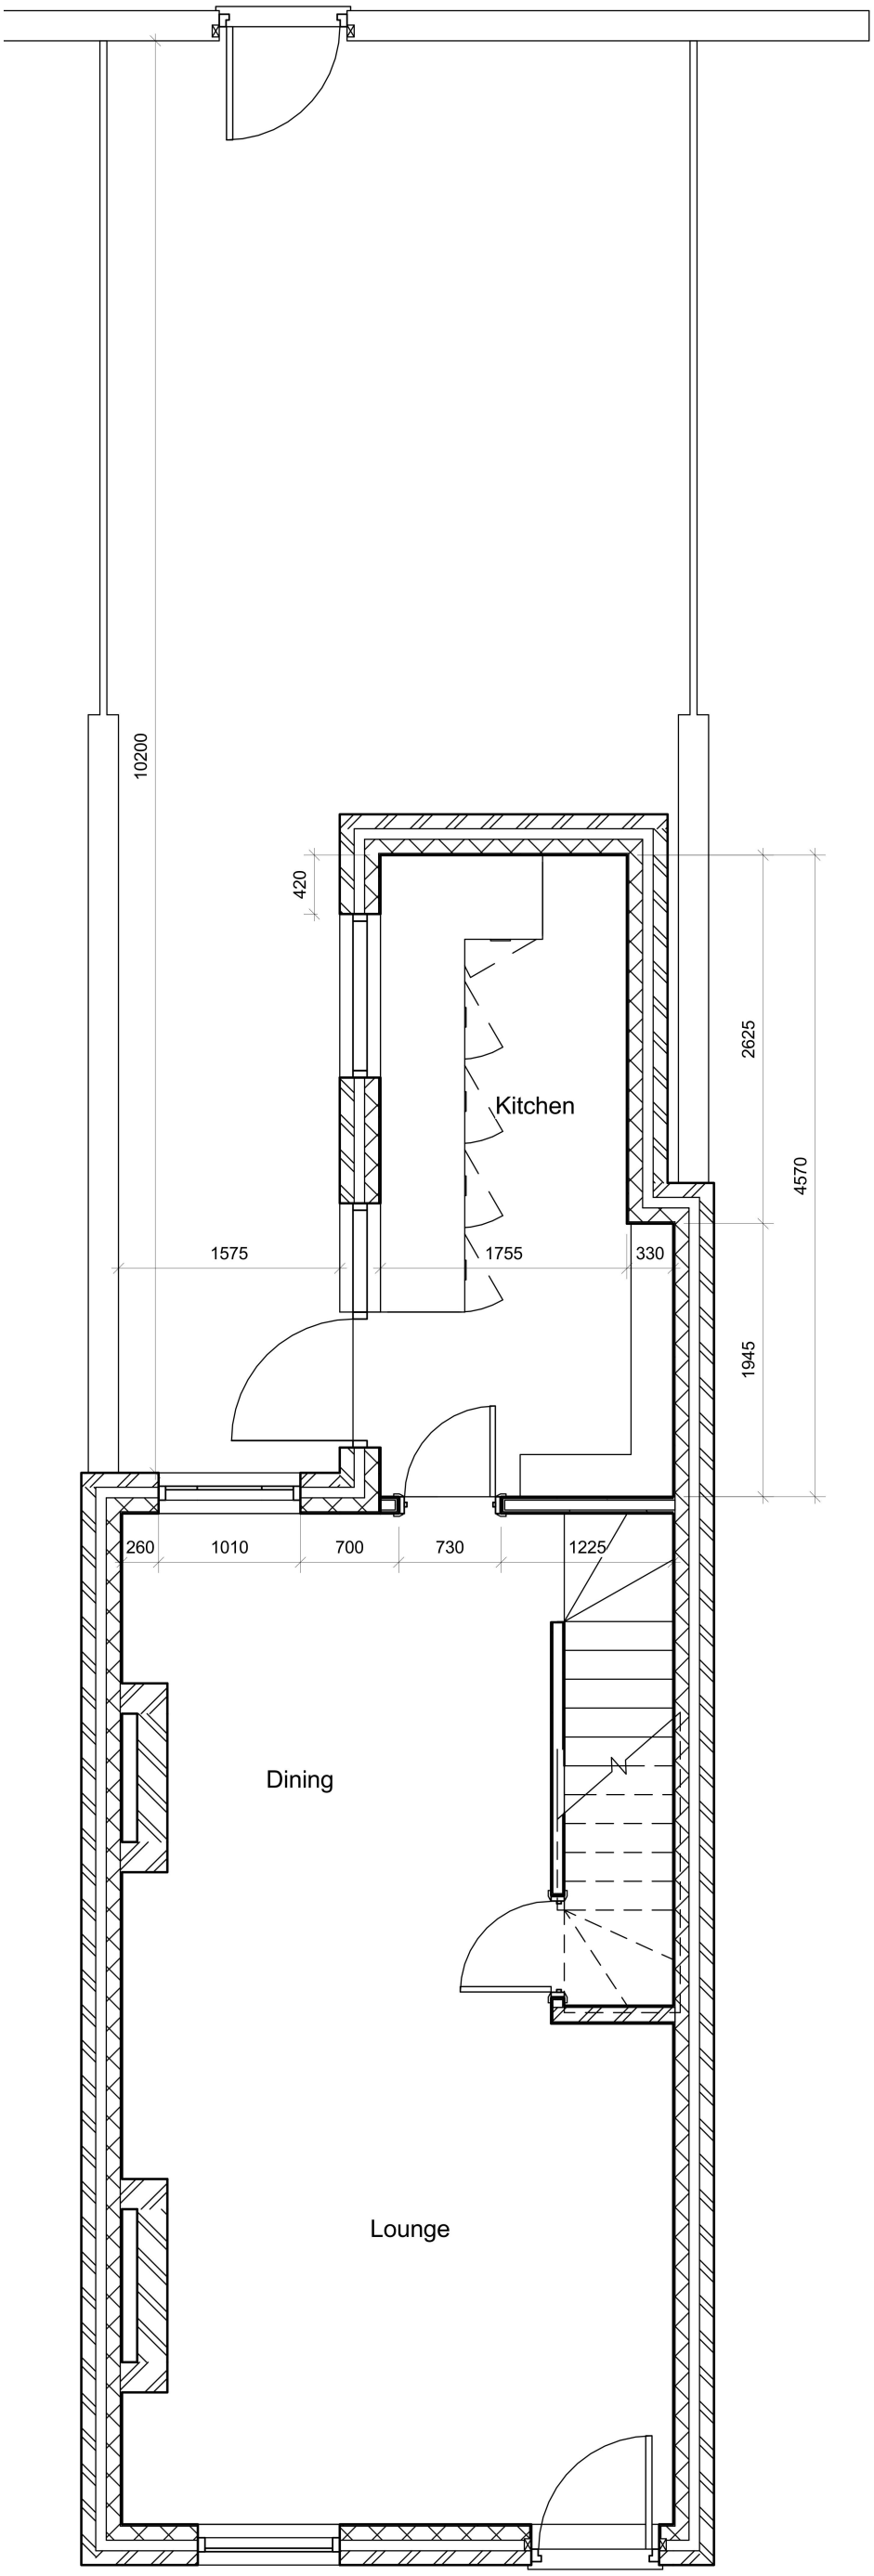

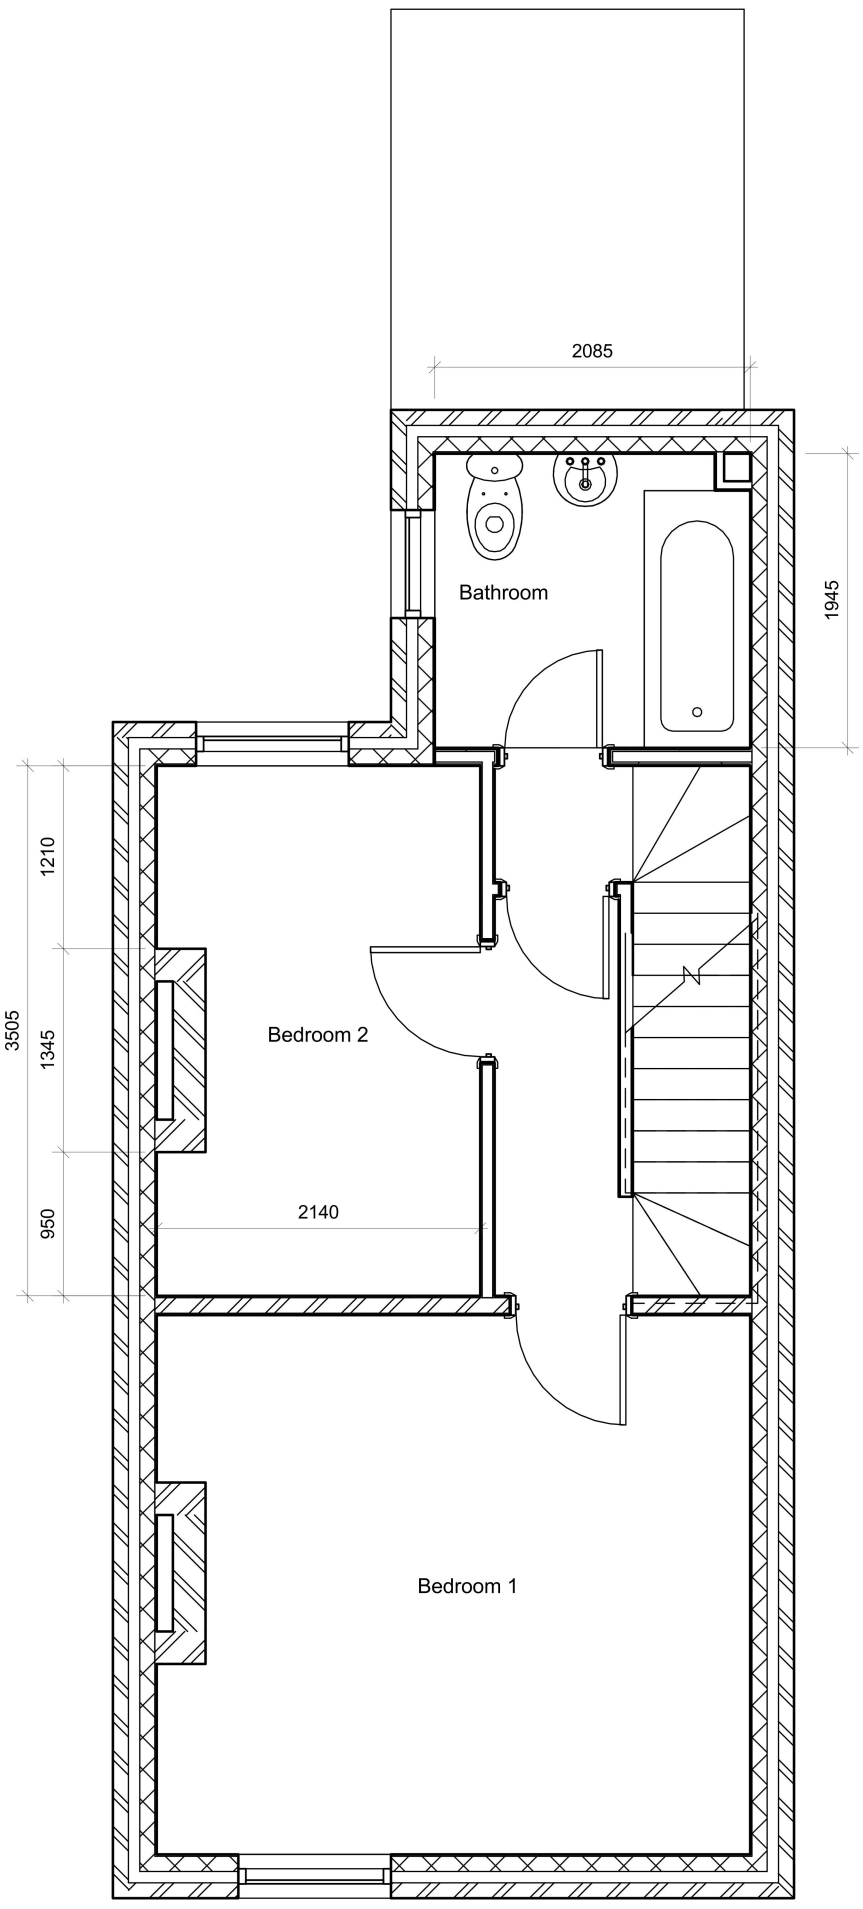


Level 0
1 : 50


Level 1
1 : 50

SK1
GA Plans

AS EXISTING

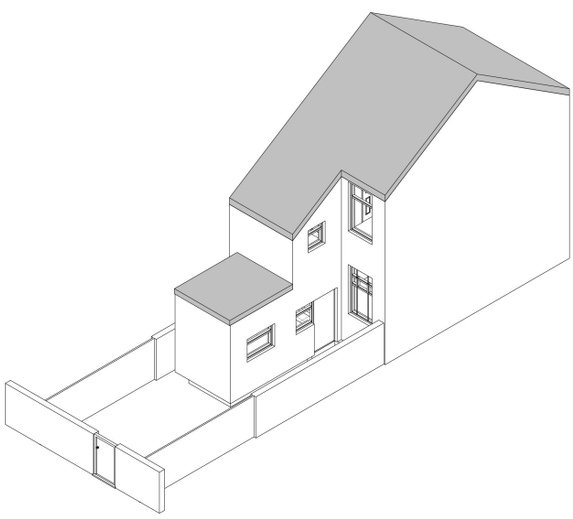

3D View Rear 1

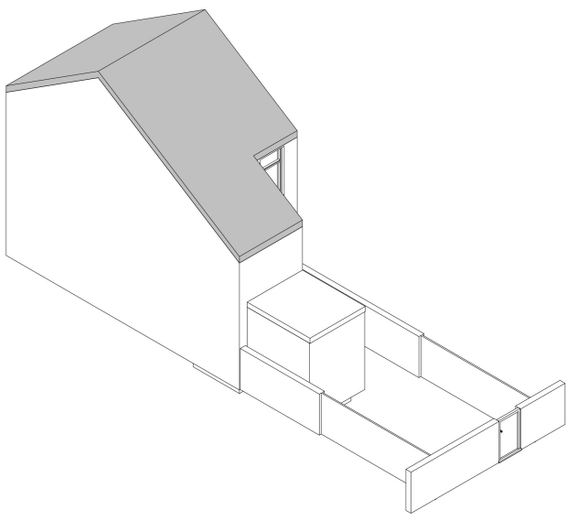

3D View Rear 3

SK2
3D Views