Notes



Sackville Garden/Whitworth St Corner Elevation (1:150)



Whitworth Street, Recess Elevation (1:150)



Whitworth Street Elevation (1:150)

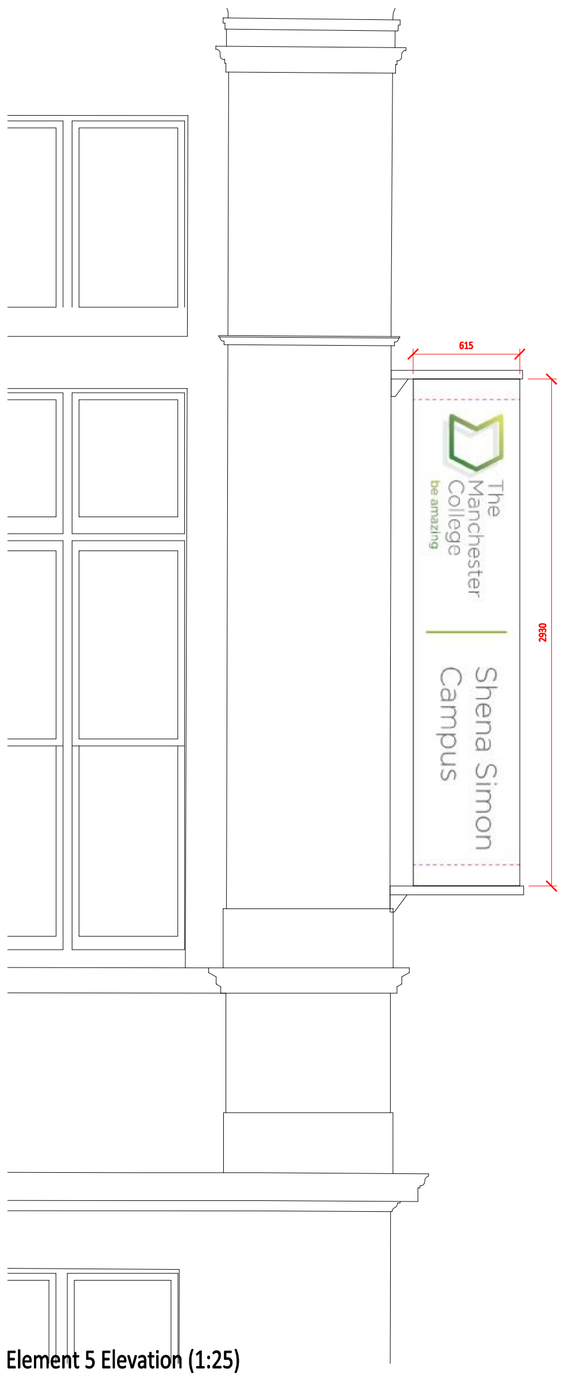

Element 5 Elevation (1:25)

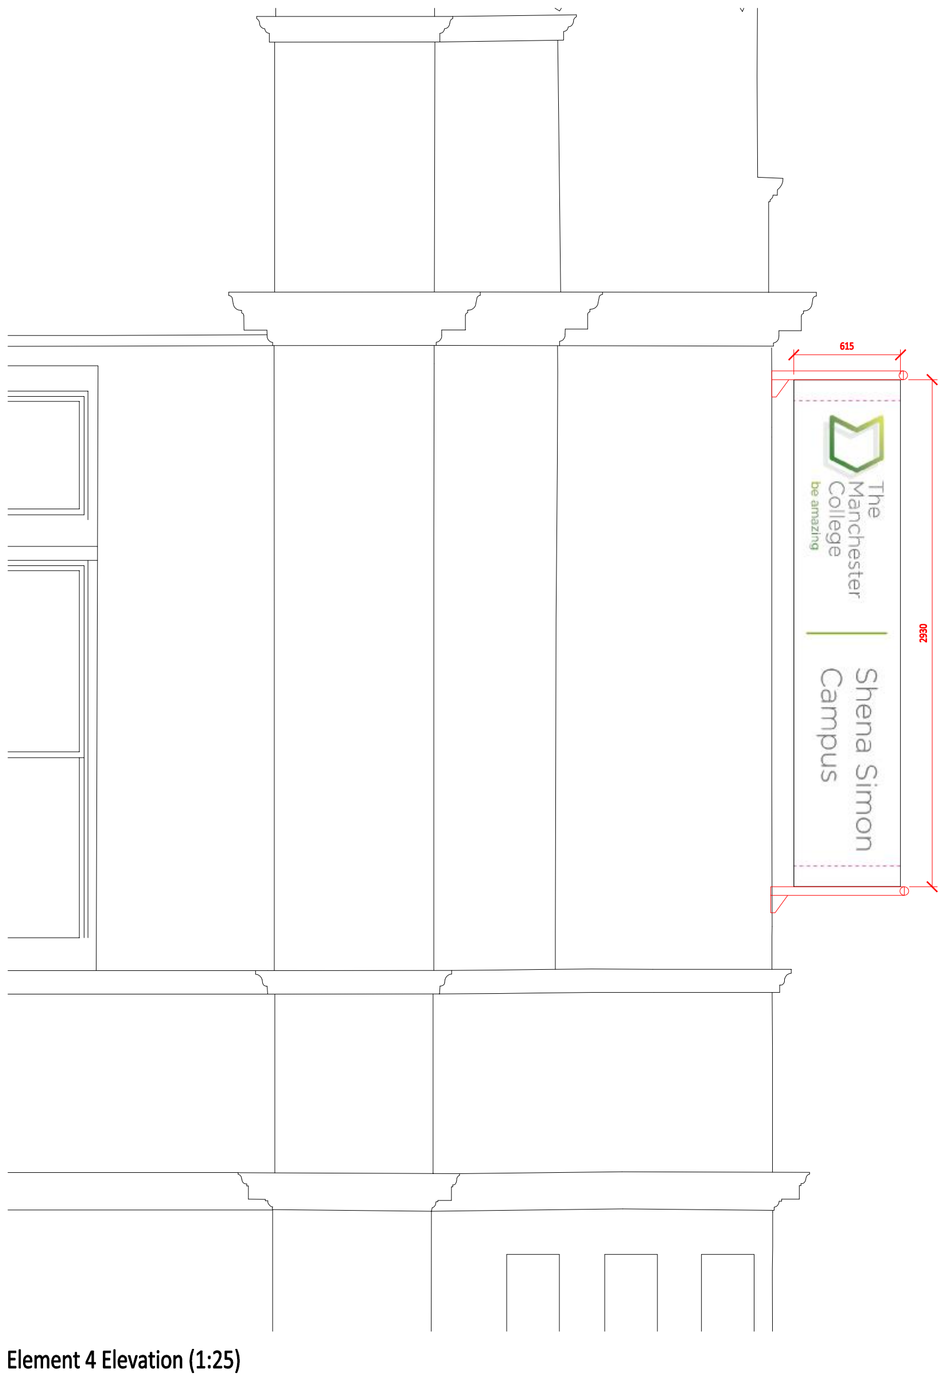

Element 4 Elevation (1:25)

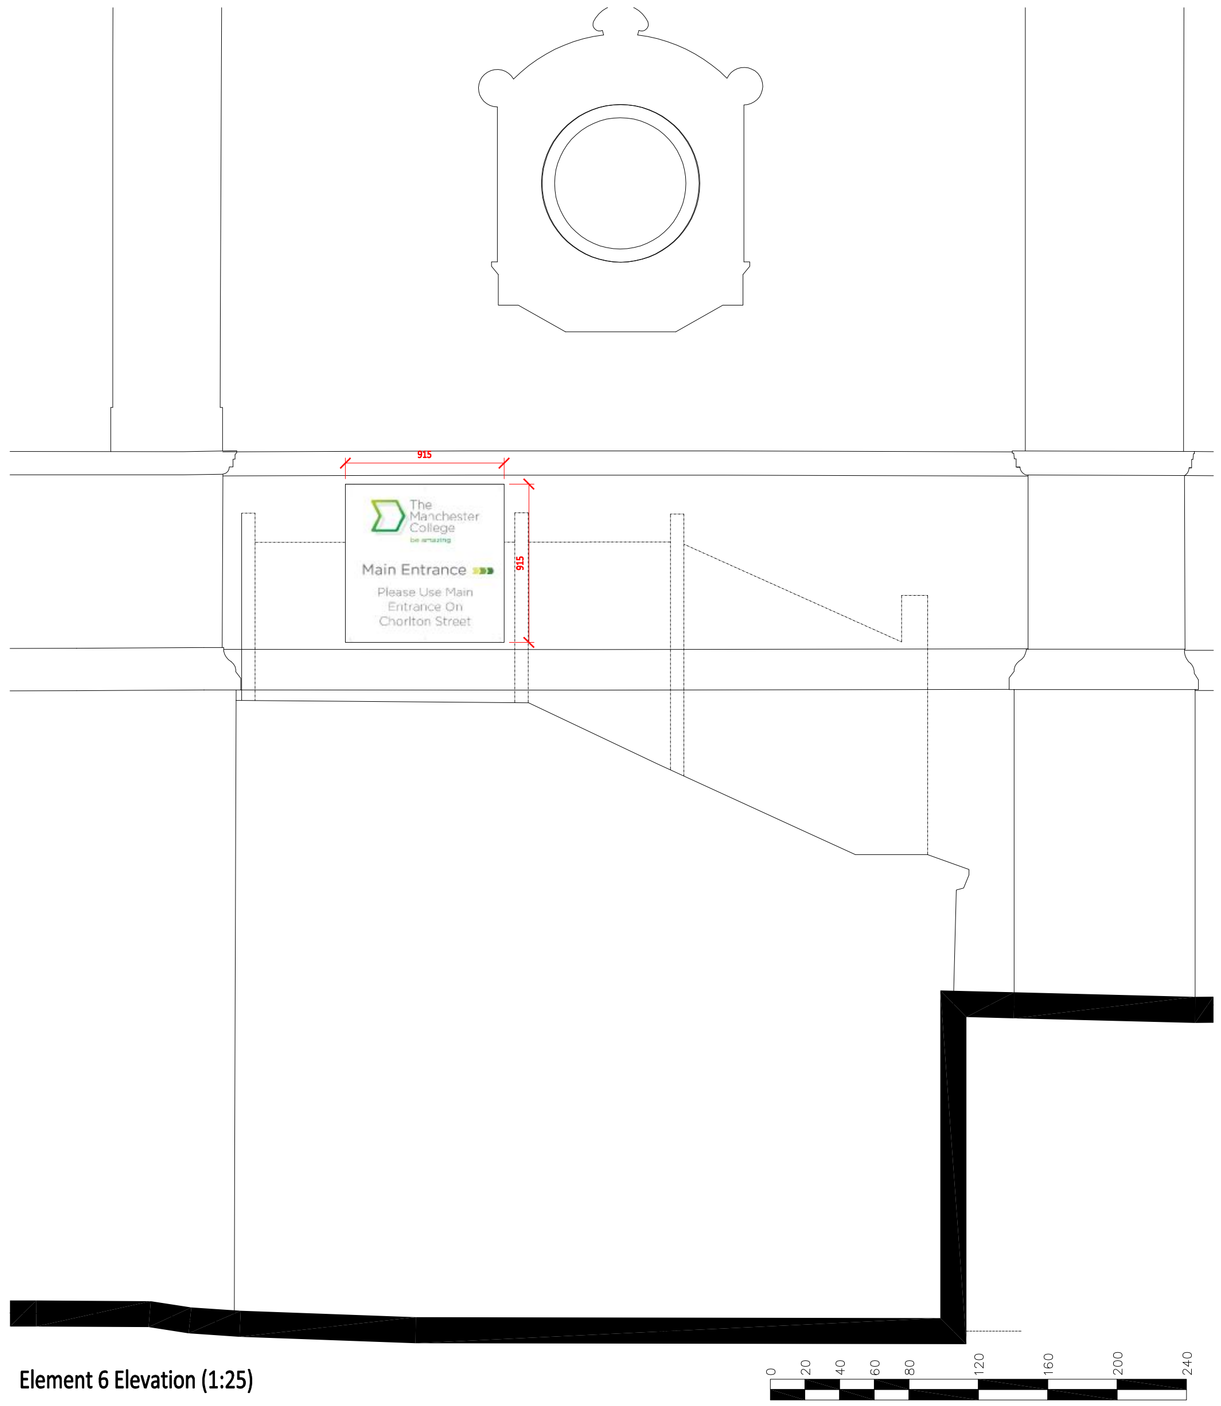

Element 6 Elevation (1:25)

NOTE
DRAWING TO BE READ IN CONJUNCTION WITH ASTRA SIGNS, ELITE SIGN SOLUTIONS AND GB SIGNS, DETAILED DRAWINGS. REFER ALSO TO DRAWING PL900 SITE AND SIGNAGE LOCATION PLAN

PLANNING

davenport architecture
Education | Residential | Commercial | Leisure | Master Planning
Mere House, Brook Street, Knutsford, Cheshire, WA16 8GP
Tel: 01565 360419

Project Title

The Manchester College
Shena Simon Signage Proposals

Drawing Title

Proposed Signage
Whitworth Street Elevation

Scale		Author
Shown	A1	JD
Job Number		Checked
2016-003		-
Drawing Number		Revision
PL911		-