

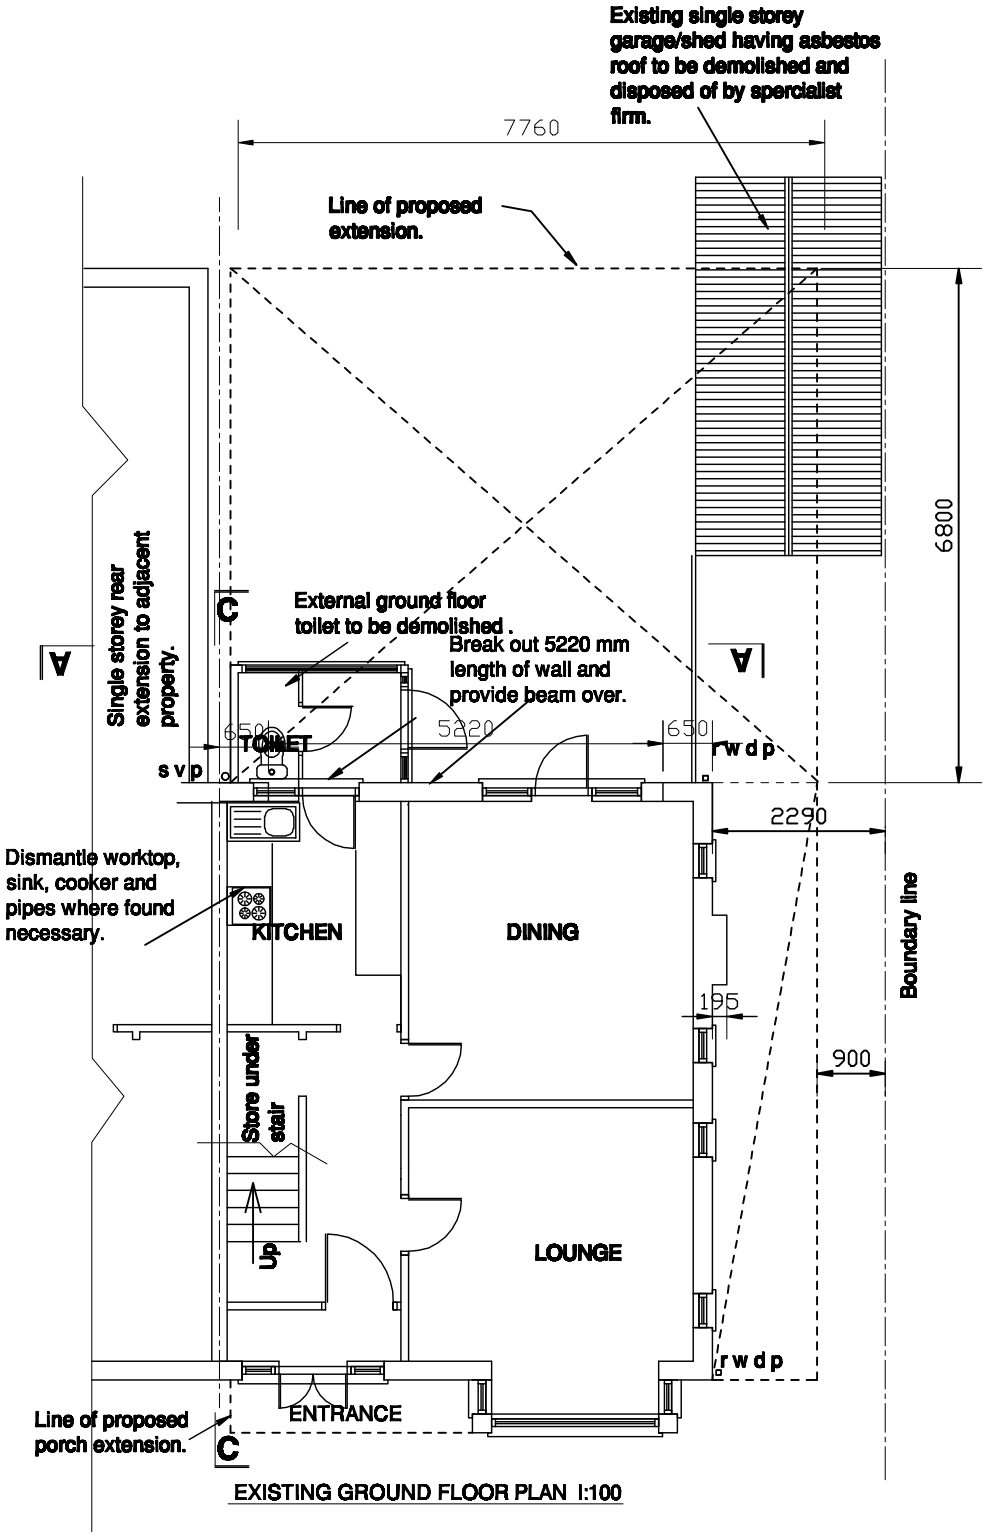



EXISTING GROUND FLOOR PLAN I:100

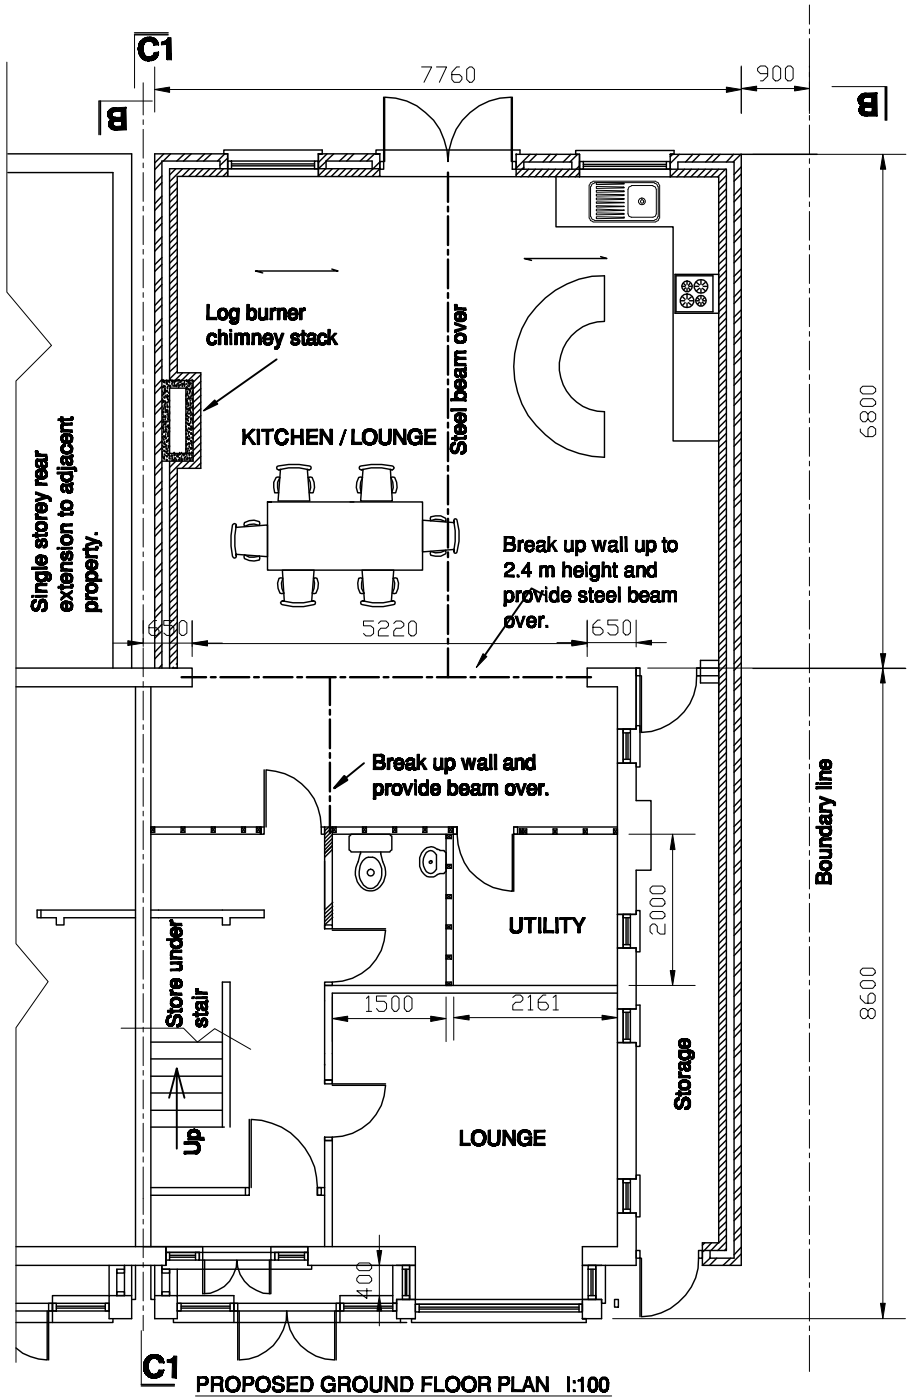


PROPOSED GROUND FLOOR PLAN I:100

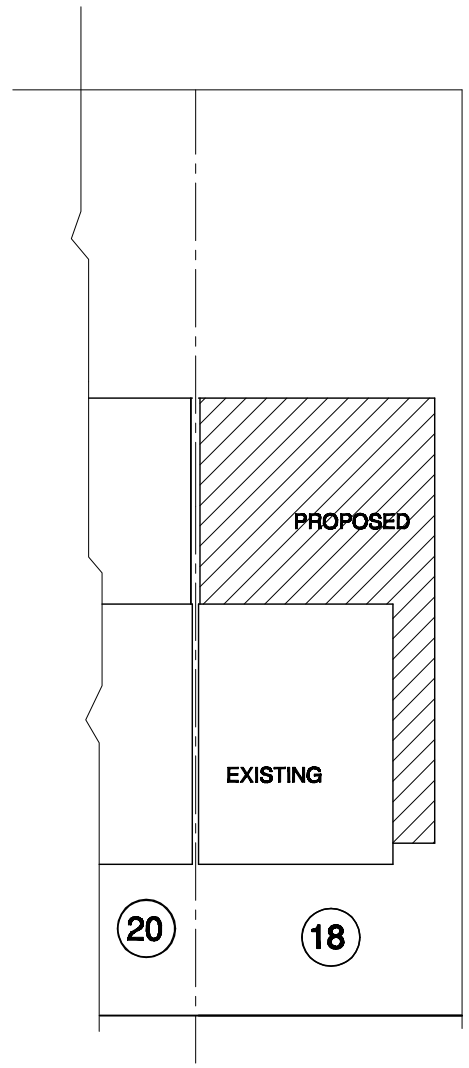


SITE LAYOUT PLAN I:250

Rev.A:
Drawing No. 002016-34 showinng side elevations C-C & C1-C1 added.

-This drawing to be read in conjunction with the accompanying Drg Nos.002016-32, 002016-33 & 002016-34

Job:
18 MOORLAND ROAD ,DIDSBURY
MANCHESTER M20 6BD
Client:
Mr & Mrs JALEEL RAZA
Title:
SINGLE STOREY REAR AND SIDE EXTENSION & LOFT CONVERSION PLANS AND ELEVATIONS.

Drg. No. 002016-31

Scale: 1:100, 1:250
Date: Dec, 2016


**Drawn By:**
**Sudam C Saha**
**Tel: 0161 962 5179**