

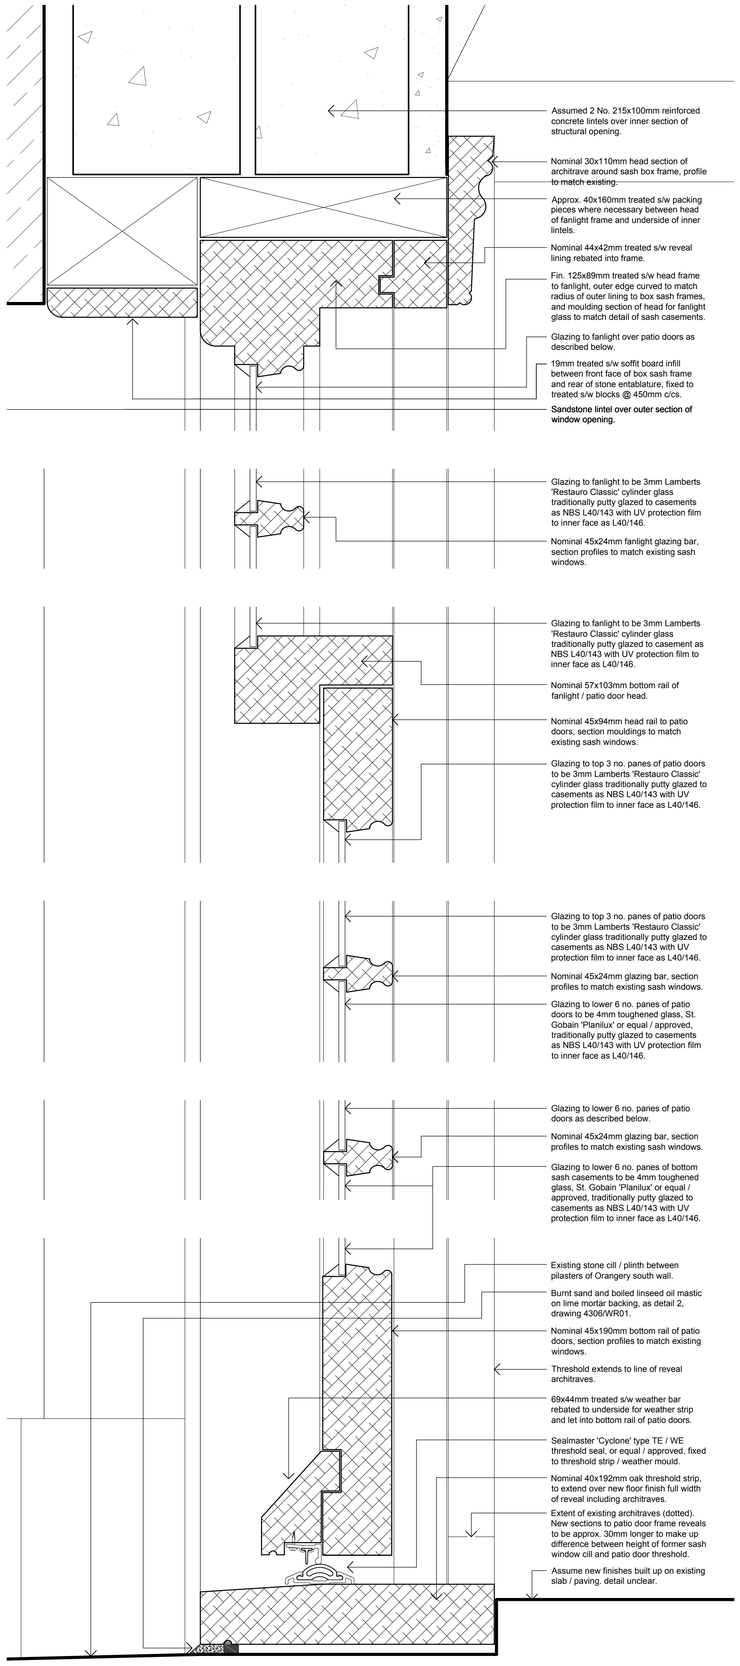



SECTION DETAIL THROUGH NEW PATIO DOORS (1:2)

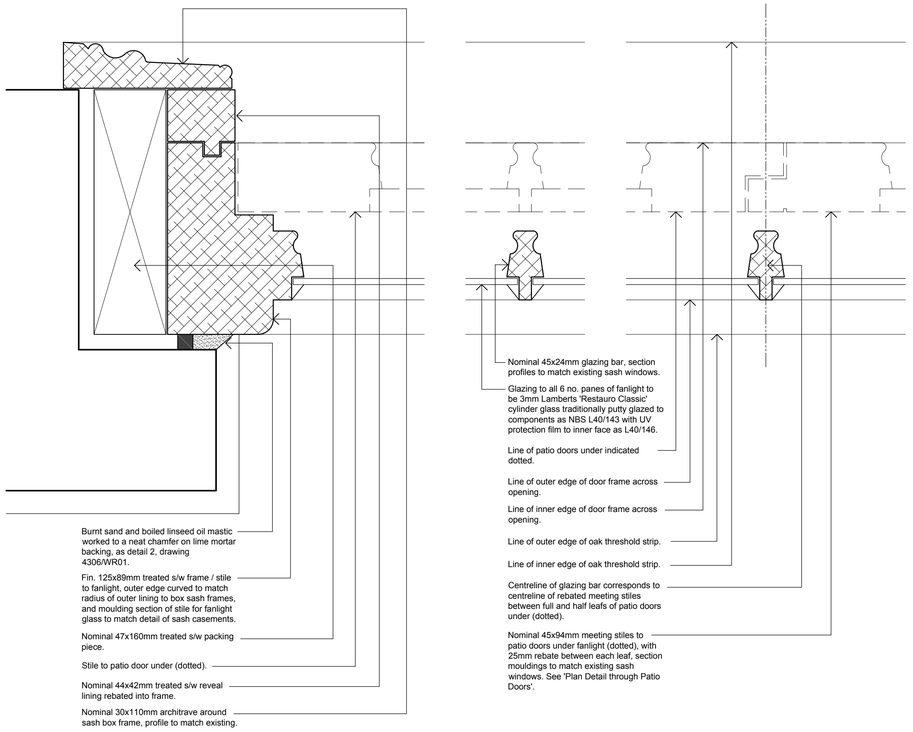

PLAN DETAIL THROUGH FANLIGHT (1:2)

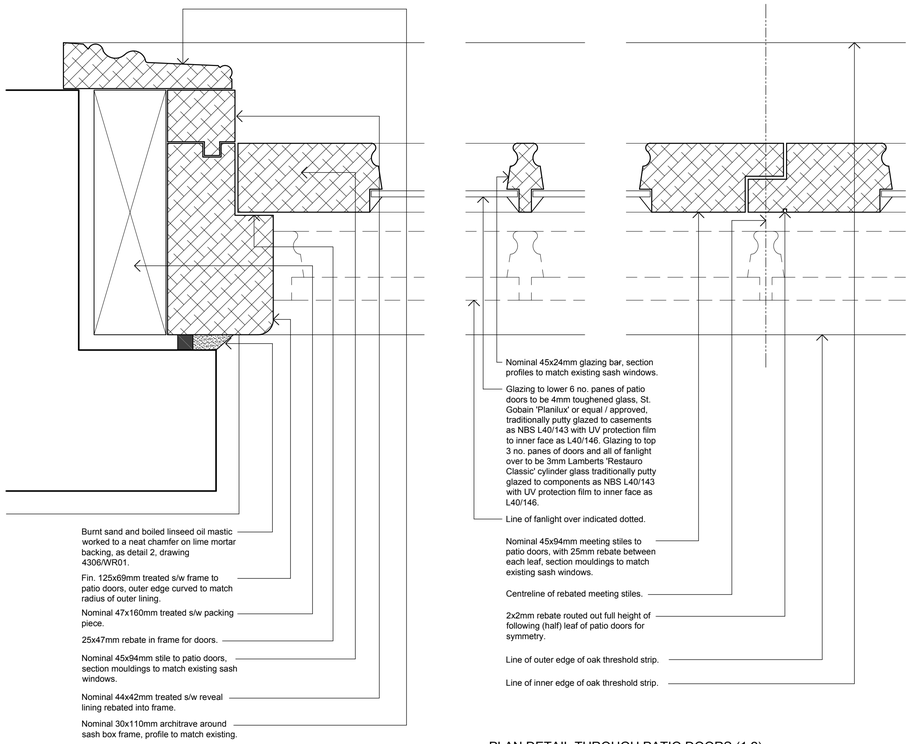


PLAN DETAIL THROUGH PATIO DOORS (1:2)

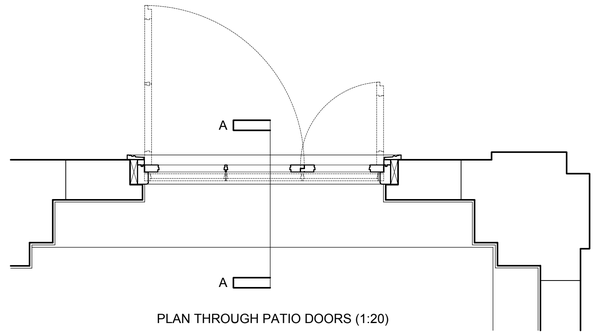

PLAN THROUGH PATIO DOORS (1:20)



TYPICAL ELEVATION (1:20)

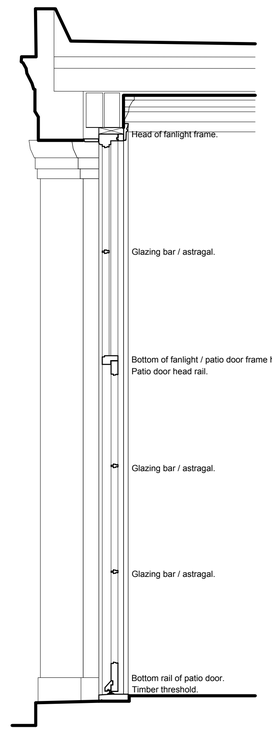

COMPONENT SECTION A - A (1:20)

SCHEDULE OF PROPOSED PATIO DOORS

Former Window Ref:	OS04
Approx. Structural Opening Size:	1585 x 3665mm
Configuration:	6 over 9
Approx. o/all Frame size:	1650 x 3695mm
Approx Door Leaf size:	1041 x 2155 x 45mm
Approx Door Half Leaf size:	540 x 2155 x 45mm
Former Window Ref:	OS08
Approx. Structural Opening Size:	1585 x 3665mm
Configuration:	6 over 9
Approx. o/all Frame size:	1650 x 3695mm
Approx Door Leaf size:	1041 x 2155 x 45mm
Approx Door Half Leaf size:	540 x 2155 x 45mm

ALL DIMENSIONS SUBJECT TO SITE SURVEY

For specification details refer to NBS Section L10 and L40, decoration as Section M60

Contract
DH43906: Heaton Hall Phase 4

Client Manchester City Council C.T.S.

Building / Structure Orangery, Heaton Hall

Proposed Patio Door Details

Drawing No. WR02 Scale various @ A1

Contract No. 4306 Drawn FDS

Date Nov 2016 Revision –

LLOYD EVANS PRICHARD
Boardwalk, 21 Little Peter Street, Manchester, M15 4PS
Tel: 0161-834 6251, Web: www.lep-architects.co.uk