
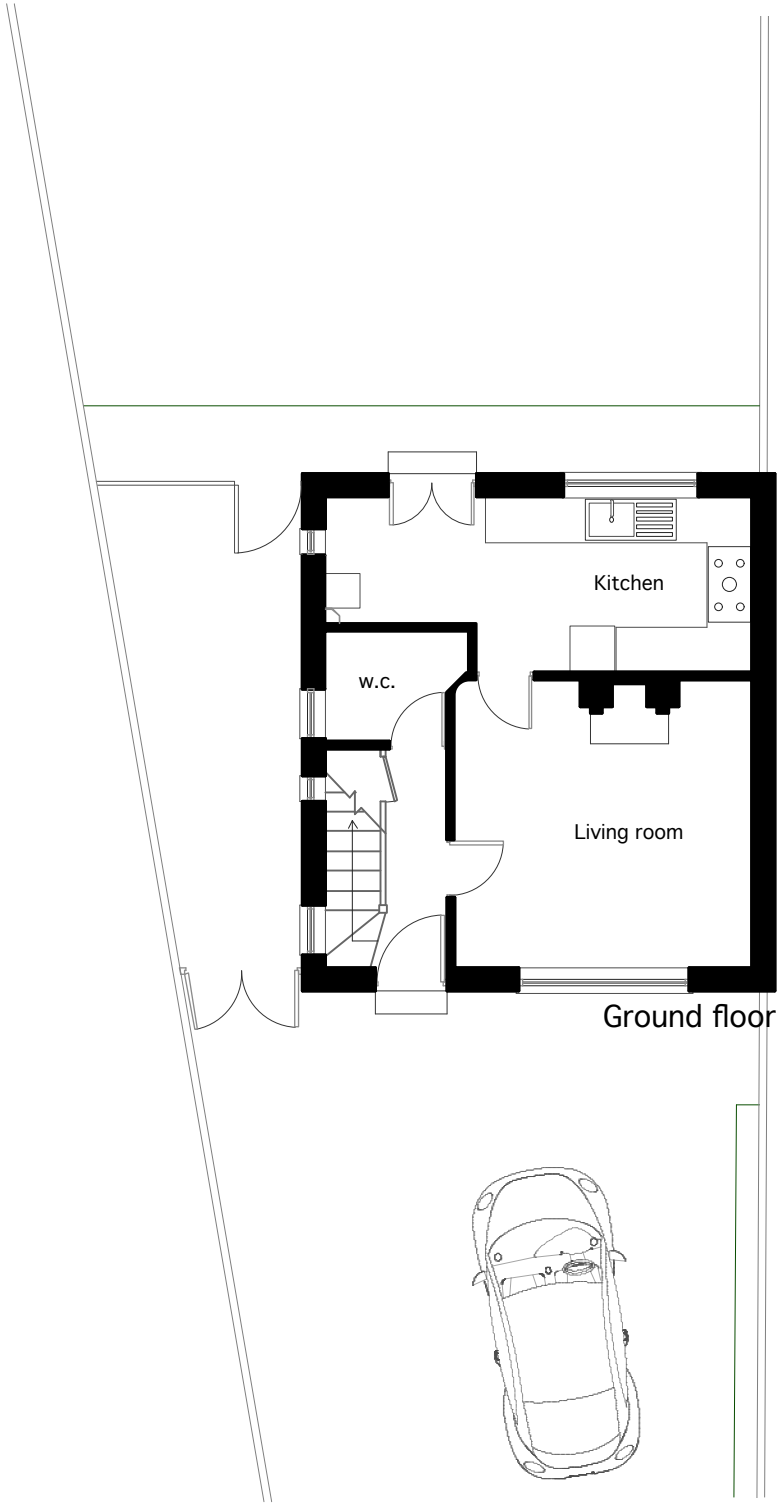


Ground floor

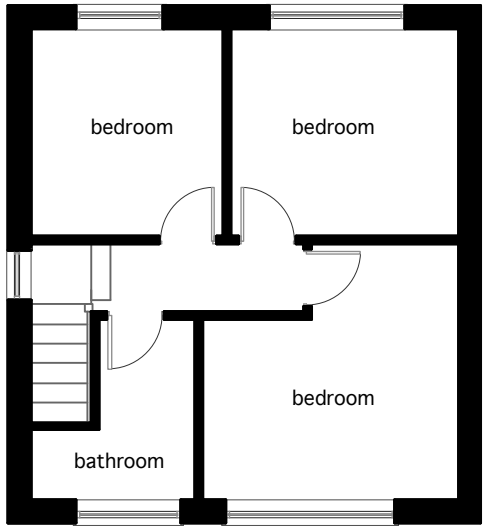

First floor

N

24 Hardcastle Avenue, Chorlton	
Existing plans	
Scale 1:100 at A4	Revision
Drawn by DB	Drawing no. 05