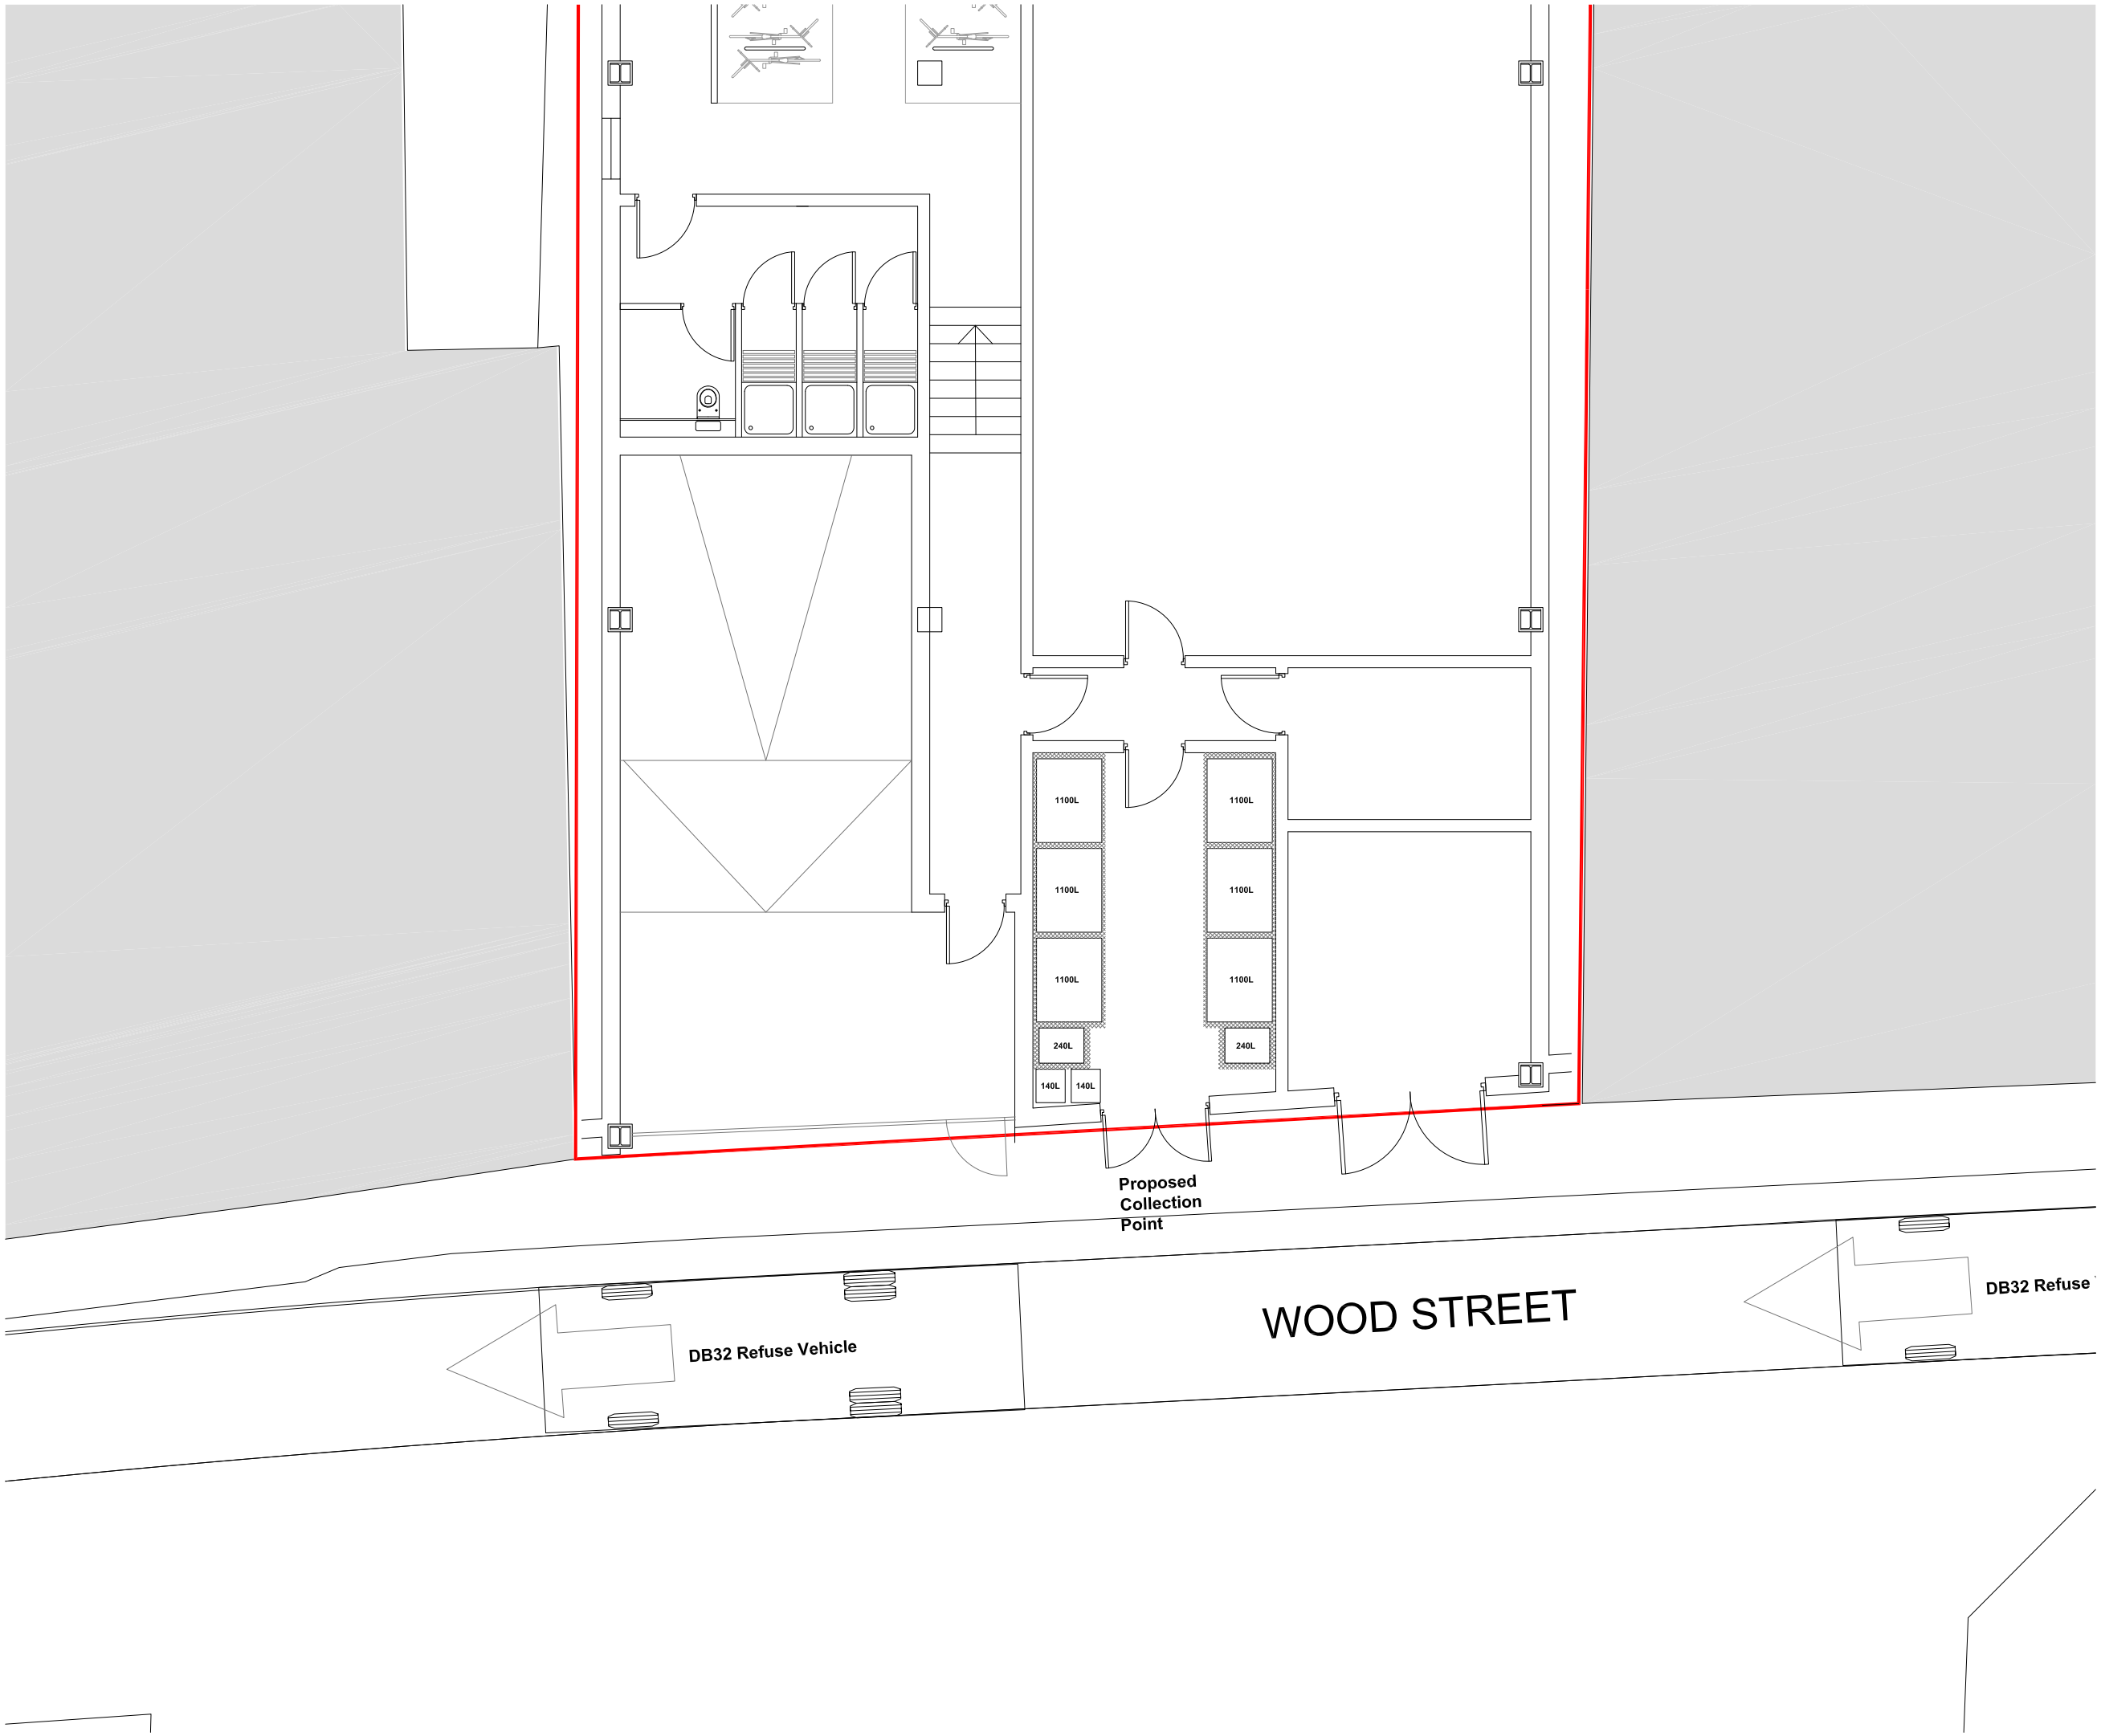

N

Key:

1100L

1100L Eurobin
(W) 1375mm x (D) 990mm

Floor Space Required
(W) 1575mm x (D) 1190mm

240L

240L Wheeled Bin
(W) 580mm x (D) 740mm

Floor Space Required
(W) 780mm x (D) 940mm

140L

140L Wheeled Bin
(W) 480mm x (D) 550mm

Floor Space Required
n/a

Rev	Description	Date	Dr by	App by
original by		date created		approved by
CW		19/10/16		DL

AHR

client
Vision Developments

project
Manchester Hall
Bridge Street, Manchester

drawing
Refuse Vehicle Tracking - Waste Collection

project number		scale
2011.00700.001		1:100 @A3
drawing number	rev	issue status
PL(00)050	-	Planning

This drawing is to be read in conjunction with all related drawings. All dimensions must be checked and verified on site before commencing any work or producing shop drawings. The originator should be notified immediately of any discrepancy.
This drawing is copyright and remains the property of AHR.